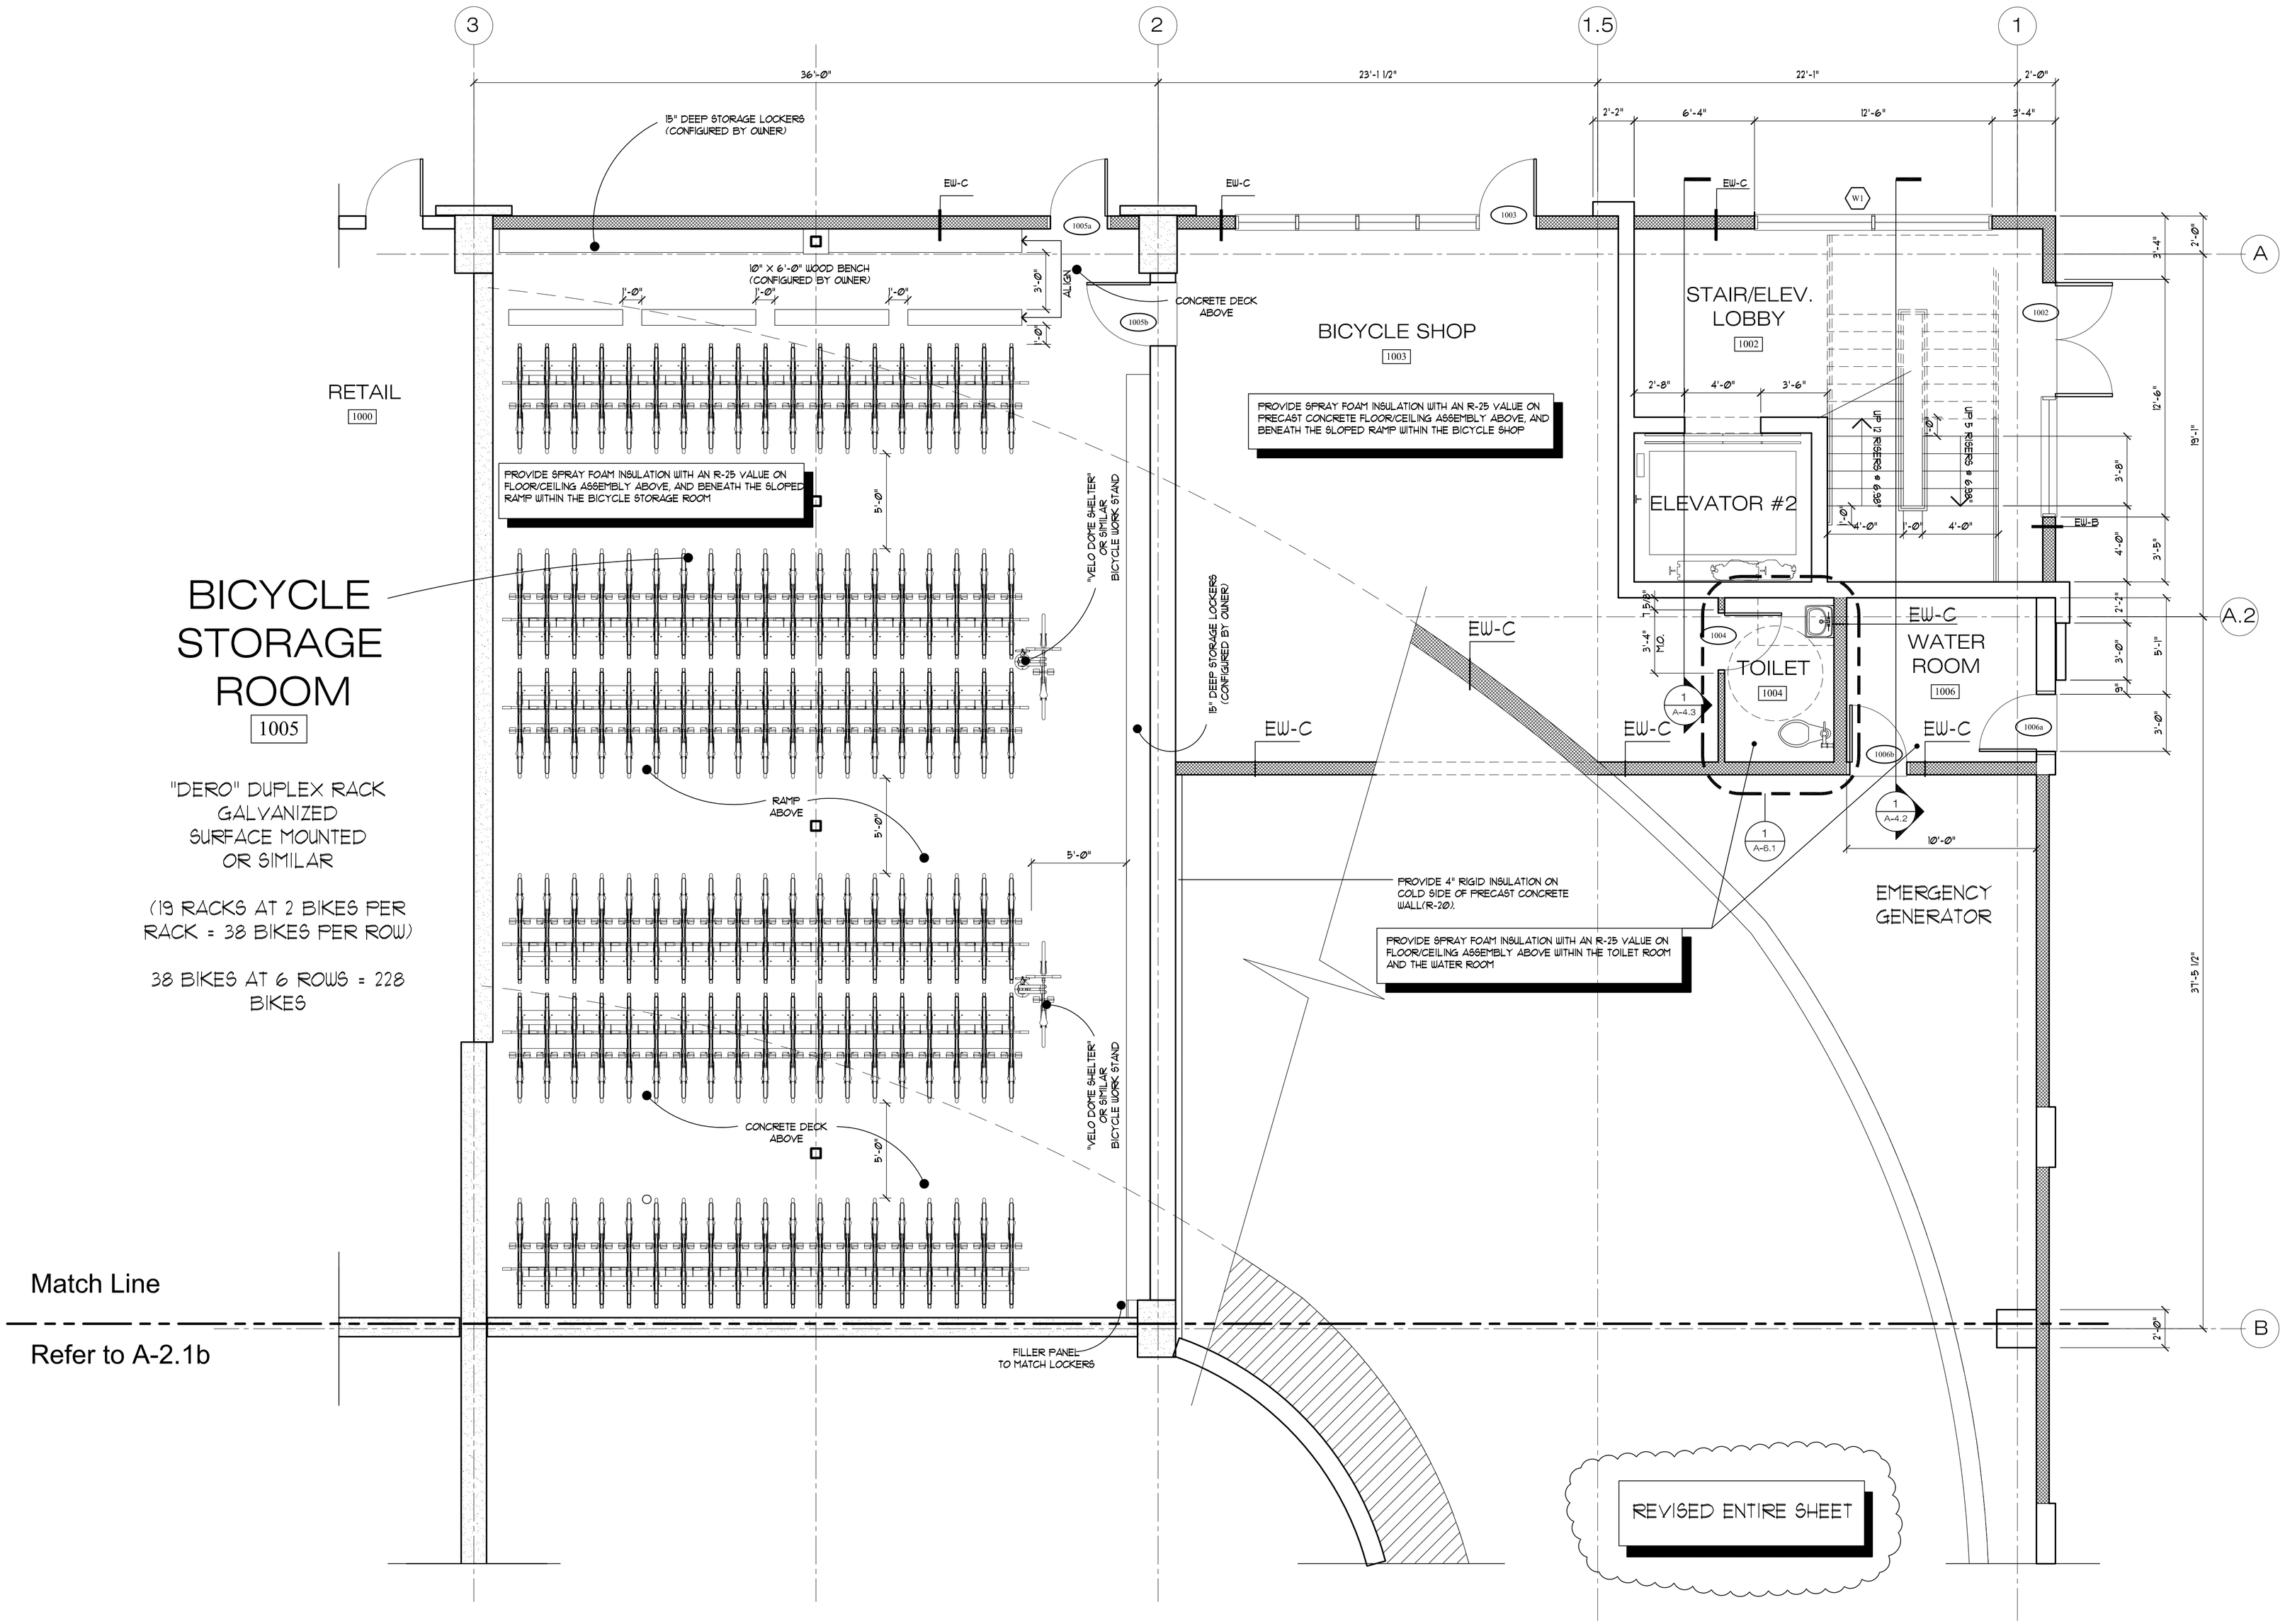

1 Partial First Floor Plan
1/4"=1'-0"

Permit Set

THA
ARCHITECTS, LLC
ARCHITECTURE ▪ DESIGN ▪ PLANNING ▪ INTERIOR DESIGN
105 WILLOW BROOK AVENUE
STRATHAM, NEW HAMPSHIRE 03885
Tel: (603) 770-2491 Fax: (603) 773-0238
www.thaarc.com

These drawings and specifications were prepared for use at the location indicated. Publication and use is expressly limited to the identified location. Reuse or reproduction by any method, in whole or in part, is prohibited without the written permission of THA Architects, LLC.
© 2016 THA Architects, LLC.

LICENSED ARCHITECT THOMAS A. HOUSE No. 3705 STATE OF MAINE

midtown Portland

Somerset Street
Elm Street
Portland, ME

Building 2
Level One
Partial
Floor Plan

Structural Engineer
Becker Engineering
MEP Engineer
McCabe & Associates
FP Engineer
McCabe & Associates

SCALE:

ISSUED / DRAWN BY
February 8, 2016
© THA Architects, LLC.

REVISED / REVISED BY
April 15, 2016

JOB NO: 15001

SHEET NUMBER
A-2.1a