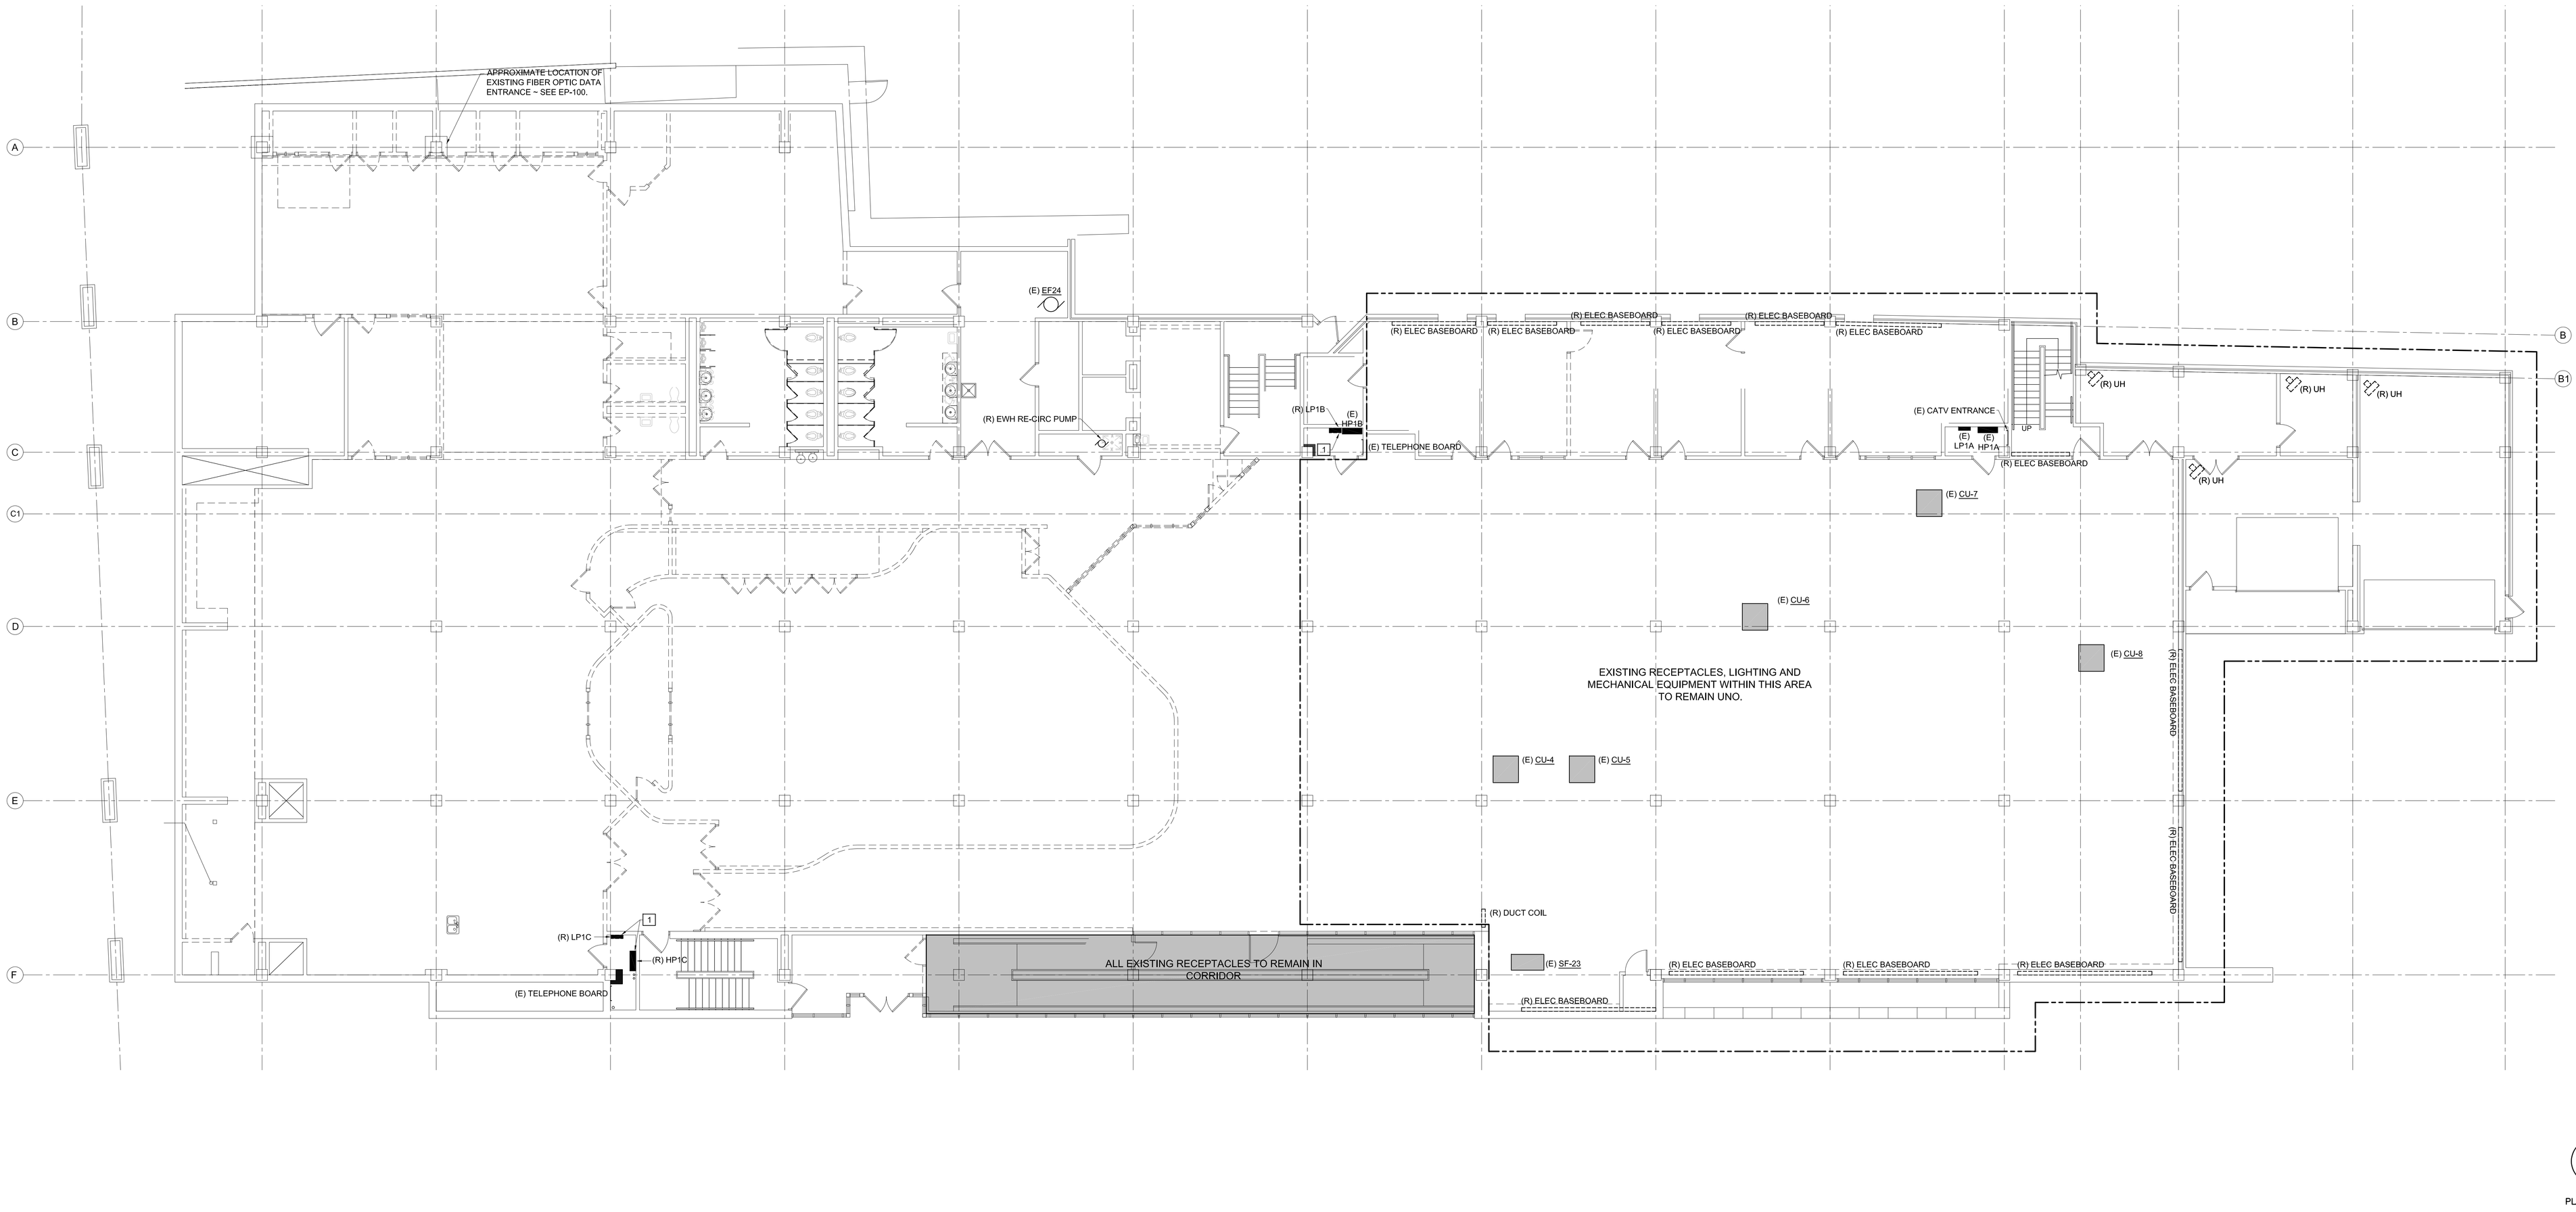

C1 ELECTRICAL DEMOLITION PLAN ~ LOWER LEVEL

1/8" = 1'-0"

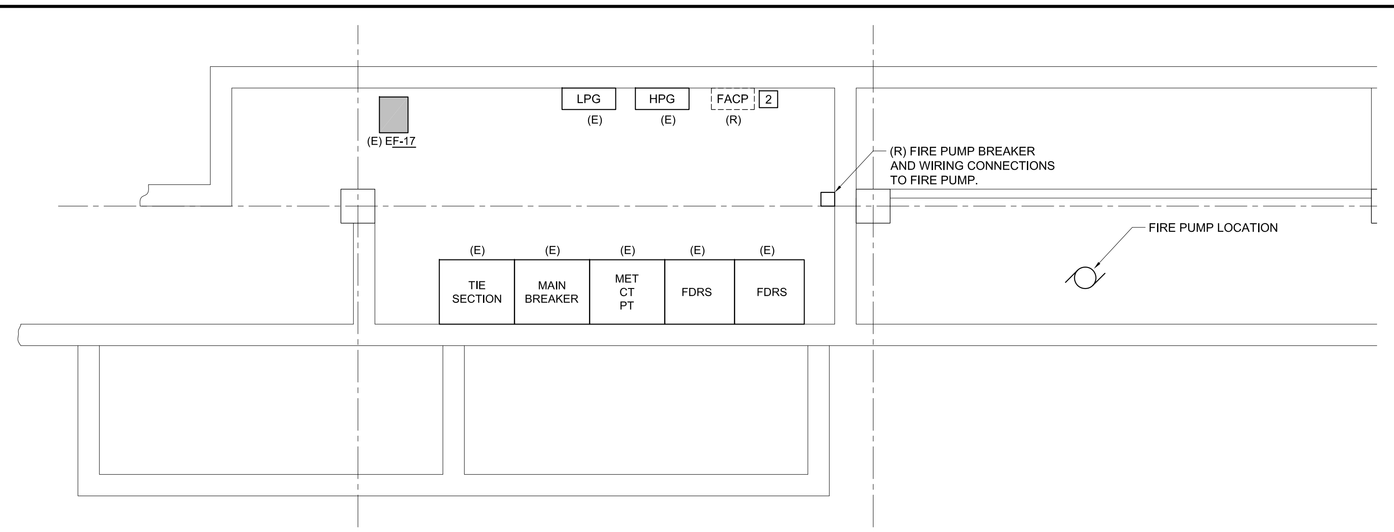

A1 ELECTRICAL DEMOLITION PLAN ~ ELECTRICAL ROOM

1/8" = 1'-0"

A5 DEMOLITION GENERAL NOTES

NO SCALE

1. REFER TO FLOOR PLANS FOR SCOPE OF WORK AREA. REFER TO ARCHITECTURAL AND HVAC DRAWINGS FOR THE ADDITIONAL DEMOLITION SCOPE OF WORK. DEMOLITION SCOPE OF WORK SHALL INCLUDE ALL ELECTRICAL DEVICES IN WALLS SCHEDULED TO BE DEMOLISHED.
2. COMPLETELY DEMOLISH ELECTRICAL DEVICES WITHIN DEMOLITION AREA SCOPE OF WORK, UNLESS NOTED OTHERWISE. DEMOLITION SHALL INCLUDE BUT NOT BE LIMITED TO WIRING DEVICES, OUTLET BOXES, PULL BOXES, LIGHTING FIXTURES AND SWITCHES, WIRING AND CONDUIT, FIRE ALARM DEVICES, ETC.
3. DEMOLITION SHALL EXCLUDE ALL DEVICES AND WIRING FOR EQUIPMENT IN SCOPE OF WORK AREA SCHEDULED TO REMAIN ON MECHANICAL DRAWINGS.
4. DISCONNECT AND REMOVE ELECTRICAL WIRING FOR EQUIPMENT TO BE REMOVED WITHIN THIS SPACE BACK TO THE POINT OF CONNECTION.
5. NO WIRING THAT BECOMES UNUSED AS A RESULT OF THIS PROJECT SHALL BE ABANDONED IN PLACE.
6. VERIFY EXISTING SOURCES OF POWER TO EQUIPMENT PRIOR TO FINAL REMOVAL.
7. COORDINATE SHUTDOWN PROCEDURES WITH THE OWNER PRIOR TO DISCONNECTING ANY CIRCUITS.
8. PROVIDE BLANK COVER PLATES FOR REMOVED POWER AND COMMUNICATIONS OUTLETS IN EXISTING WALLS SCHEDULED TO REMAIN.
10. UNLESS OTHERWISE NOTED, ONLY EXISTING ITEMS TO REMAIN OR TO BE RELOCATED ARE INDICATED ON THE DRAWINGS. PANELBOARDS, AND DISCONNECTS TO BE REMOVED ARE INDICATED FOR INFORMATIONAL PURPOSES, BUT THE DRAWINGS ARE NOT INTENDED TO INDICATE ALL ELECTRICAL EQUIPMENT TO BE REMOVED.
11. UPON REQUEST ANY SALVAGEABLE ITEM SHALL BE TURNED OVER TO THE OWNER.
12. WHERE ITEMS TO BE REMOVED ARE CONNECTED TO THE SAME BRANCH CIRCUIT AS ITEMS TO REMAIN, PROVIDE WIRING AND CONNECTION AS REQUIRED TO RE-FEED ITEMS TO REMAIN.

A7 KEY NOTES

NO SCALE

1 REMOVE EXISTING PANEL. SEE A1/E-500 AND C1/EP-100 FOR NEW CONDITIONS.

2 REMOVE EXISTING FIRE ALARM PANEL. SEE FIRE ALARM RISER DIAGRAM ON C7/EP-102 FOR DETAILED INFORMATION.

Allied Engineering
Structural Mechanical Electrical Commissioning
160 Veranda Street
Portland, Maine 04103
T: 207.221.2260
F: 207.221.2266
Web: www.allied-eng.com

Allied Project No: 08040 | Cad File: 08040E.DWG | Checked By: SRM

Scott Simons Architects
75 York Street
Portland, Maine 04101
tel 207 772 4656
fax 207 828 4656
web www.simonsarchitects.com

THIS DRAWING IS THE PROPERTY OF SCOTT SIMONS ARCHITECTS AND IS NOT TO BE COPIED OR REPRODUCED IN PART OR WHOLE.

STATE OF MAINE
CATHERINE A. FAUCHER
No. 7574
REGISTERED PROFESSIONAL ENGINEER

PROJECT
Portland Public Library Renovation
PORTLAND, ME

TITLE
ELECTRICAL DEMOLITION PLAN LOWER LEVEL

STATUS:
Issued for Bidding

DATE: 02-13-2009	△ REVISION /DATE:
SCALE: As Noted	
PROJECT NO. 2008-0030	
DRAWN BY: DLL	2008© Scott Simons Architects

DWG NO. ED-100

N:\Projects\2008\08040 ~ Portland Public Library ~ Phase 1\00 Drawing Files\08040EP.dwg Feb 13, 2009 ~ 8.35am