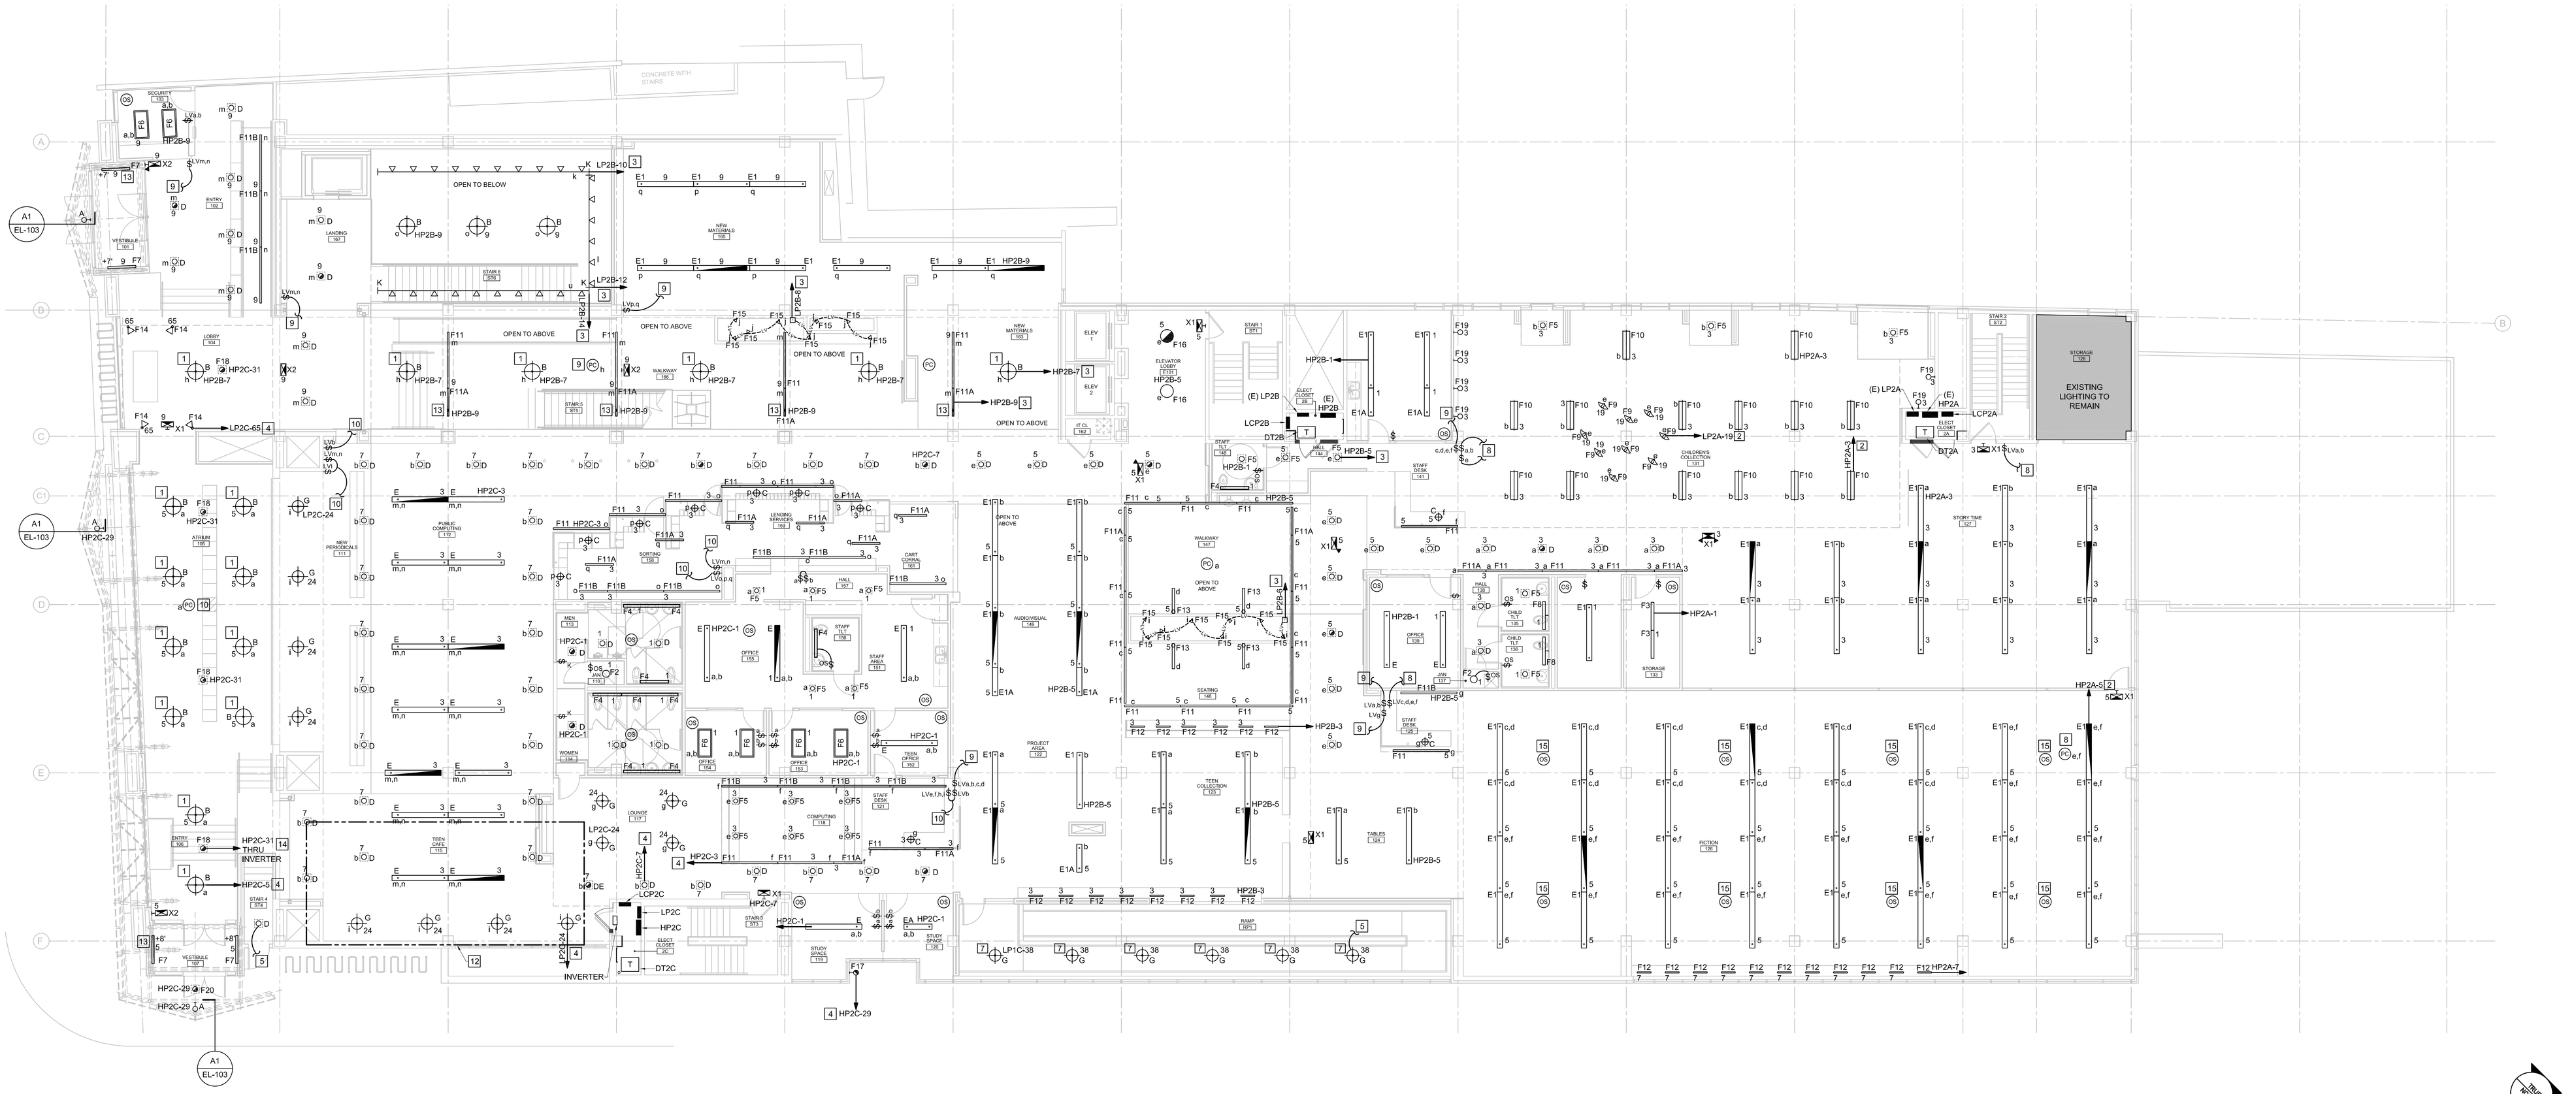

C1 | LIGHTING PLAN ~ MAIN LEVEL

1/8" = 1'-0"

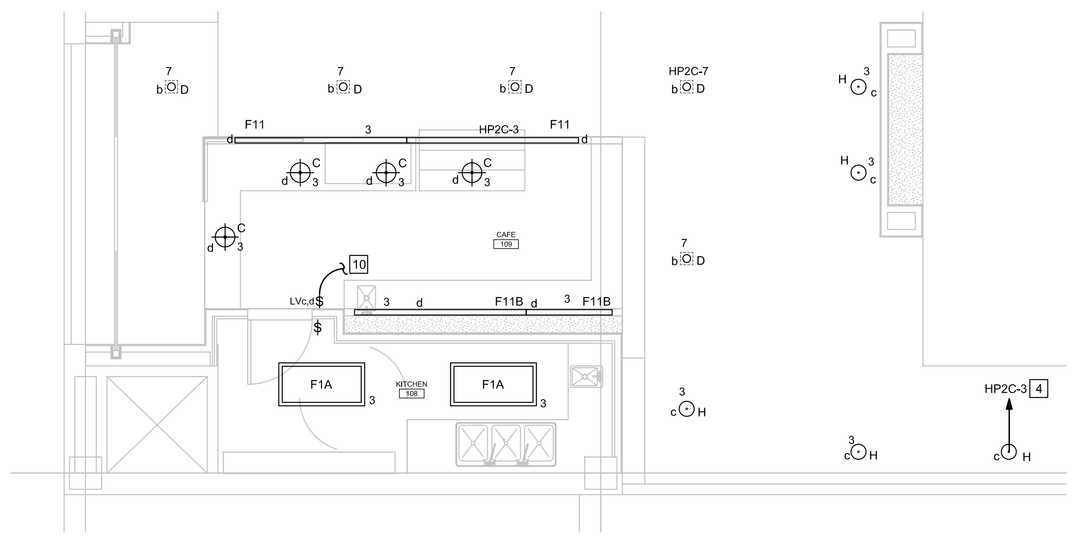

A4 | ENLARGED CAFE LIGHTING PLAN ~ ADD ALTERNATE #1

1/4" = 1'-0"

1	FIXTURE WIRED FOR HIGH/LOW/OFF CAPABILITIES. REFER TO MANUFACTURER'S WIRING DIAGRAM FOR PROPER INSTALLATION.
2	ROUTE THRU THE LIGHTING CONTROL PANEL "LCP2A".
3	ROUTE THRU THE LIGHTING CONTROL PANEL "LCP2B".
4	ROUTE THRU THE LIGHTING CONTROL PANEL "LCP2C".
5	SEE C1/EL-100 FOR CONTINUATION.
6	SEE A1/EL-101 FOR WIRING DIAGRAM.
7	ROUTE THRU THE LIGHTING CONTROL PANEL "LCP1C".
8	TO LIGHTING CONTROLPANEL "LCP2A"
9	TO LIGHTING CONTROL PANEL "LCP2B"
10	TO LIGHTING CONTROL PANEL "LCP2C"
11	PROVIDE FLANGE FOR GYP CEILING.
12	WORK TO BE COMPLETED UNDER ADD ALTERNATE #1, BASE BID IS ELECTRICAL ROUGH-IN ONLY.
13	PROVIDE EMERGENCY BATTERY BALLAST FOR FIXTURE.
14	PROVIDE EMERGENCY LIGHTING INVERTER. SURE-LITES CMFT-905 OR EQUAL ~ CONFIGURE FOR NORMAL OFF OUTPUT WALL MOUNT ABOVE DOOR.
15	TO LIGHTING CONTROL PANEL "LCP2A" FOR CONTROL OF RELAYS c, d, e AND f.

A7 | KEY NOTES

NO SCALE

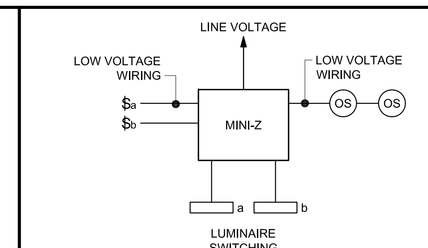

LIGHTING CONTROL IS BASED ON THE LEVITON MINI-Z LIGHTING CONTROLLER, CEILING MOUNTED DUAL TECHNOLOGY OCCUPANCY SENSOR AND MOMENTARY LOW VOLTAGE SWITCHES (QUANTITY AS INDICATED ON FLOOR PLAN)

A8 | TYPICAL OFFICE LIGHTING CONTROL

NO SCALE

Allied Engineering
Structural Mechanical Electrical Commissioning
160 Veranda Street
Portland, Maine 04103
T: 207.221.2260
F: 207.221.2266
Web: www.allied-eng.com

Allied Project No: 08040 | Cad File: 08040E.DWG | Checked By: SRM

Scott Simons Architects
75 York Street
Portland, Maine 04101
tel 207 772 4656
fax 207 828 4656
web www.simonsarchitects.com

THIS DRAWING IS THE PROPERTY OF SCOTT SIMONS ARCHITECTS AND IS NOT TO BE COPIED OR REPRODUCED IN PART OR WHOLE.

STATE OF MAINE
CATHERINE A. FAUCHER
No. 7575
REGISTERED PROFESSIONAL ENGINEER

PROJECT
Portland Public Library Renovation
PORTLAND, ME

TITLE
LIGHTING PLAN MAIN LEVEL

STATUS:
Issued for Bidding

DATE: 02-13-2009
SCALE: As Noted
PROJECT NO. 2005-0030
DRAWN BY: DLL

REVISION /DATE:

2009© Scott Simons Architects

DWG NO.
EL-101

N:\Projects\2008\08040 ~ Portland Public Library ~ Phase I\00 Drawing Files\08040EL.dwg Feb 13, 2009 - 8:38am