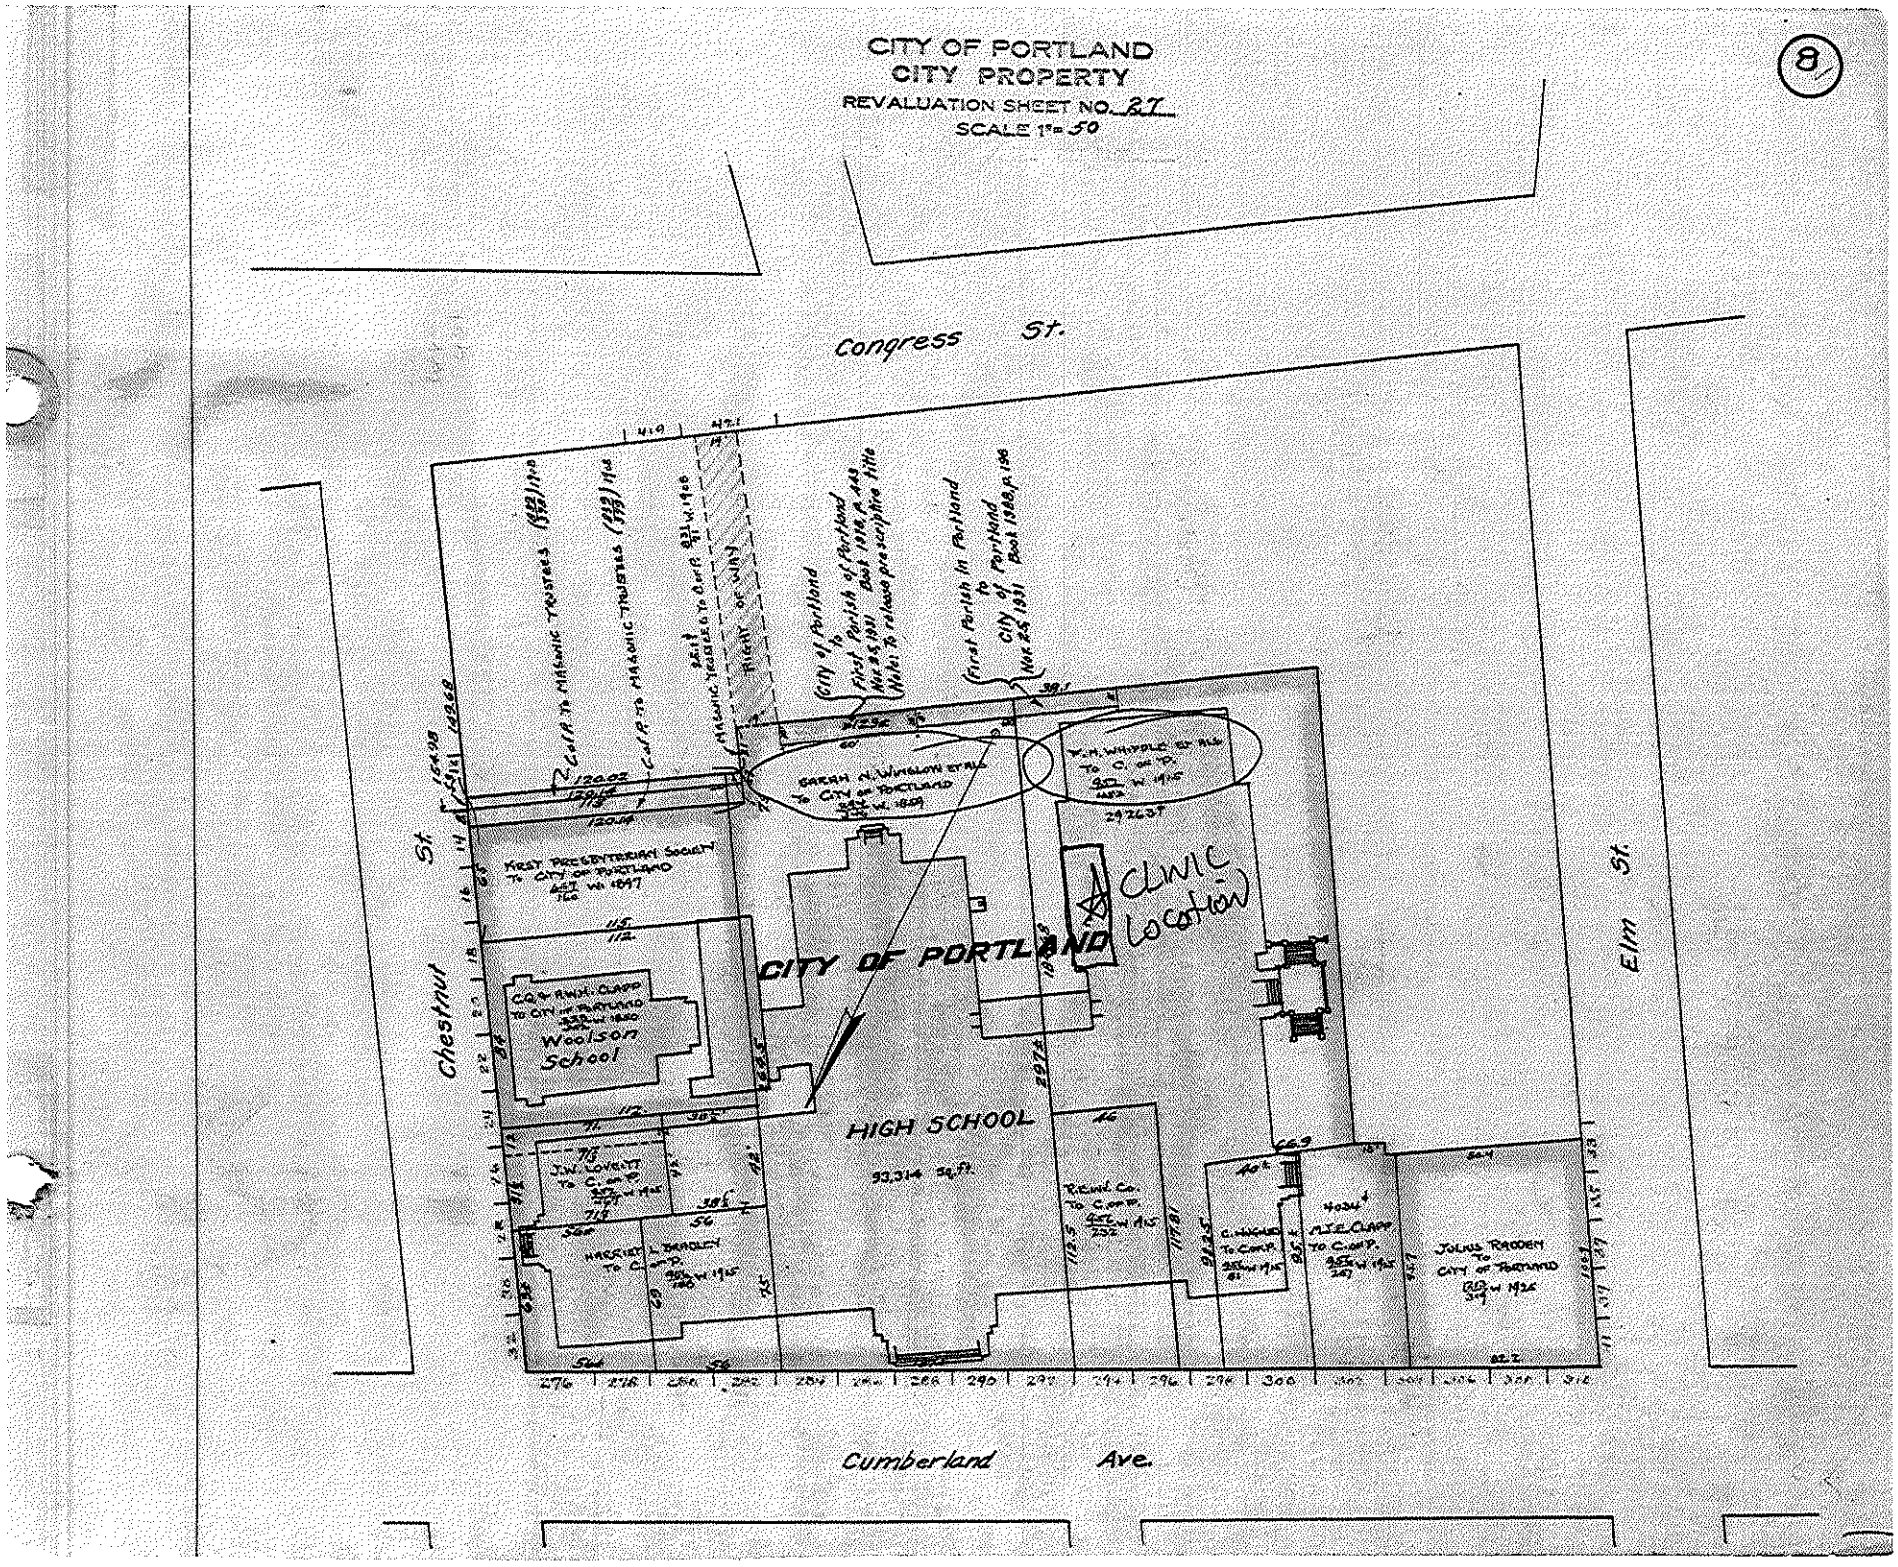

CITY OF PORTLAND
CITY PROPERTY
REVALUATION SHEET NO. 27
SCALE 1" = 50
8
Congress St.
Chestnut St.
Elm St.
Cumberland Ave.
CITY OF PORTLAND
HIGH SCHOOL
93,314 sq. ft.
Woolson School
CLINIC Location
FIRST PRESBYTERIAN SOCIETY TO CITY OF PORTLAND
SARAH N. WINSLOW ET ALS TO CITY OF PORTLAND
W. H. WHIPPLE ET ALS TO C. OF P.
C.Q. & A.W.H. CLAPP TO CITY OF PORTLAND
J.W. LOVETT TO C. OF P.
HARRIET L. BRADLEY TO C. OF P.
R.E.W. CO. TO C. OF P.
C. HUGHES TO C. OF P.
M.J.E. CLAPP TO C. OF P.
JULIUS RADDEN TO CITY OF PORTLAND
MASONIC TRUSTEES TO C. OF P.
RIGHT OF WAY
City of Portland to First Parish of Portland Nov 25, 1931 Book 1918, p. 443 Note: To release prescriptive title
First Parish in Portland to City of Portland Nov 25, 1931 Book 1988, p. 196