LA COCINA DOMINICANA PUBLIC MARKET HOUSE
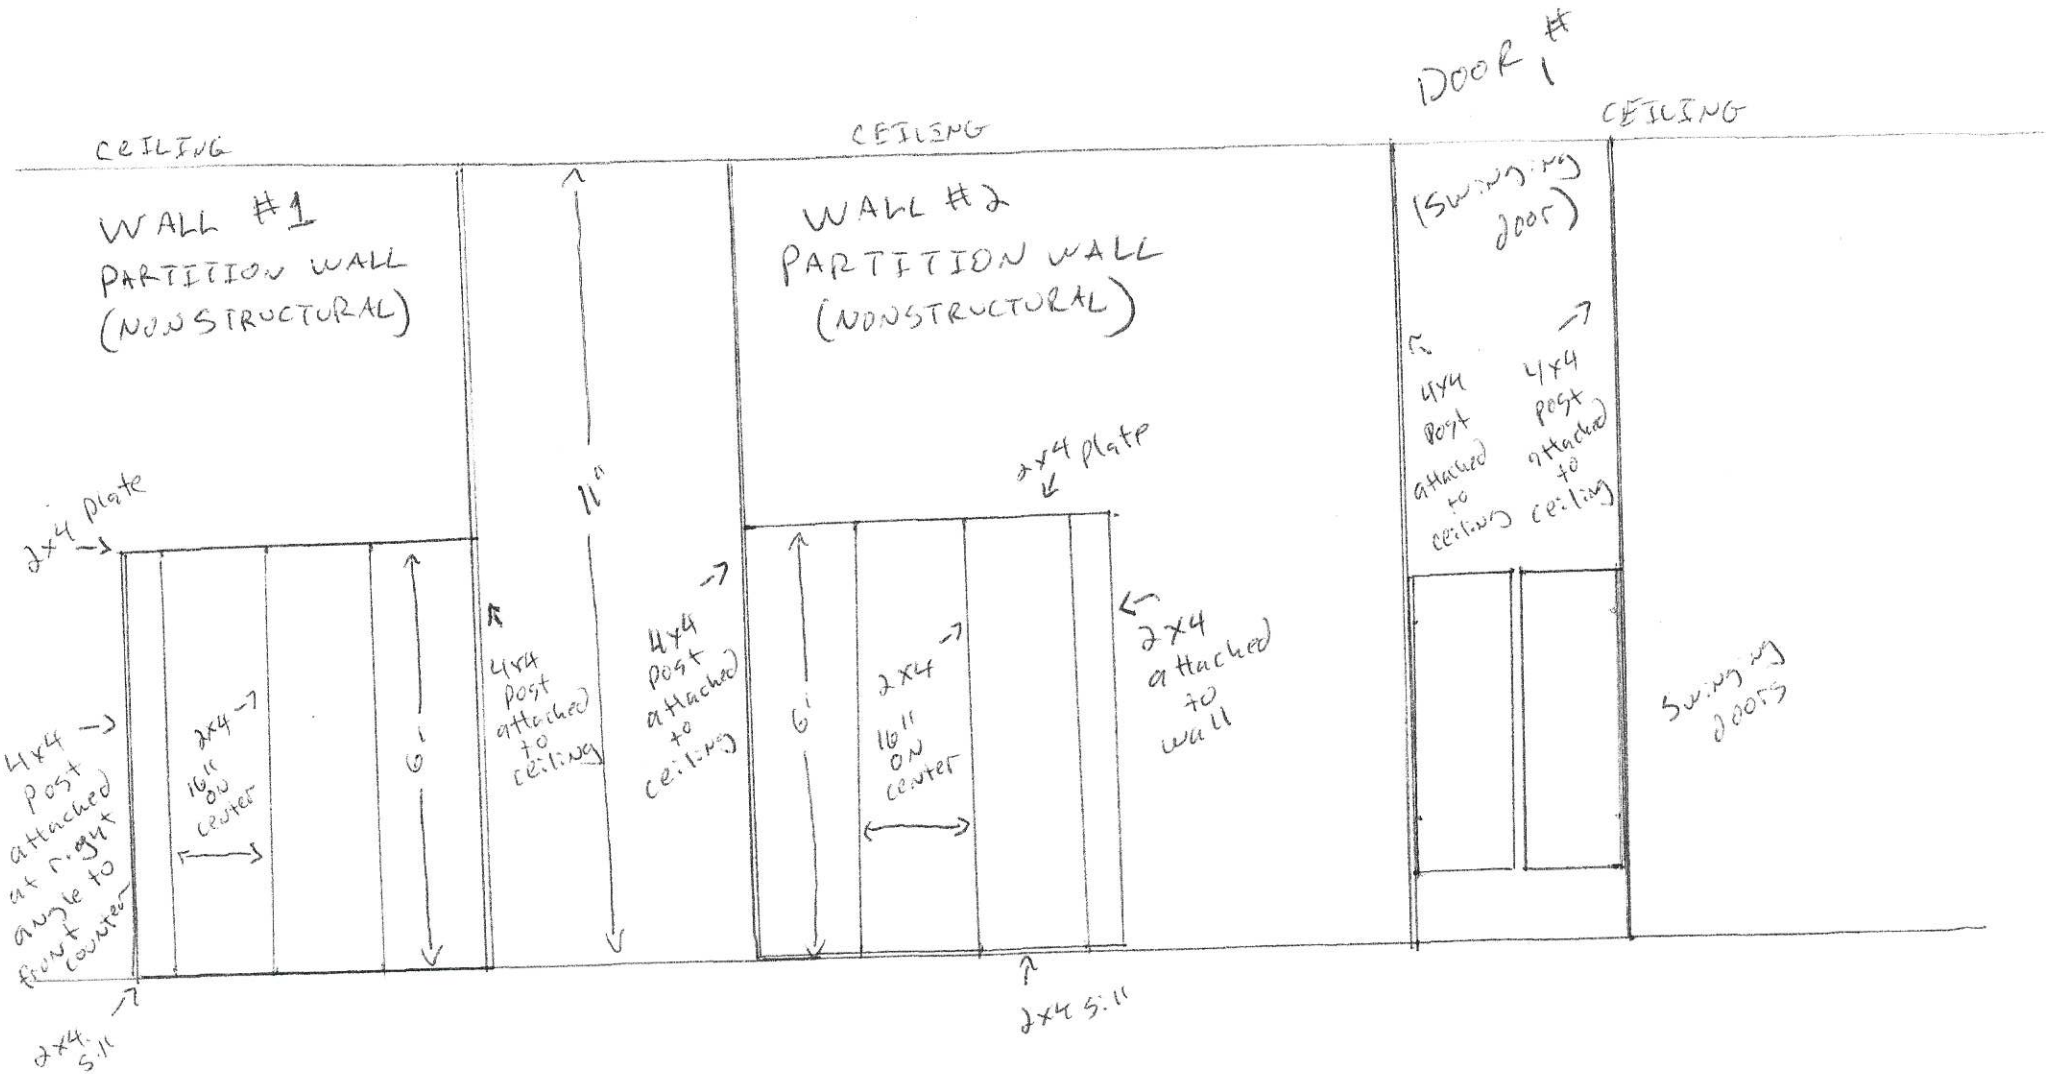
WALL AND DOOR ELEVATIONS