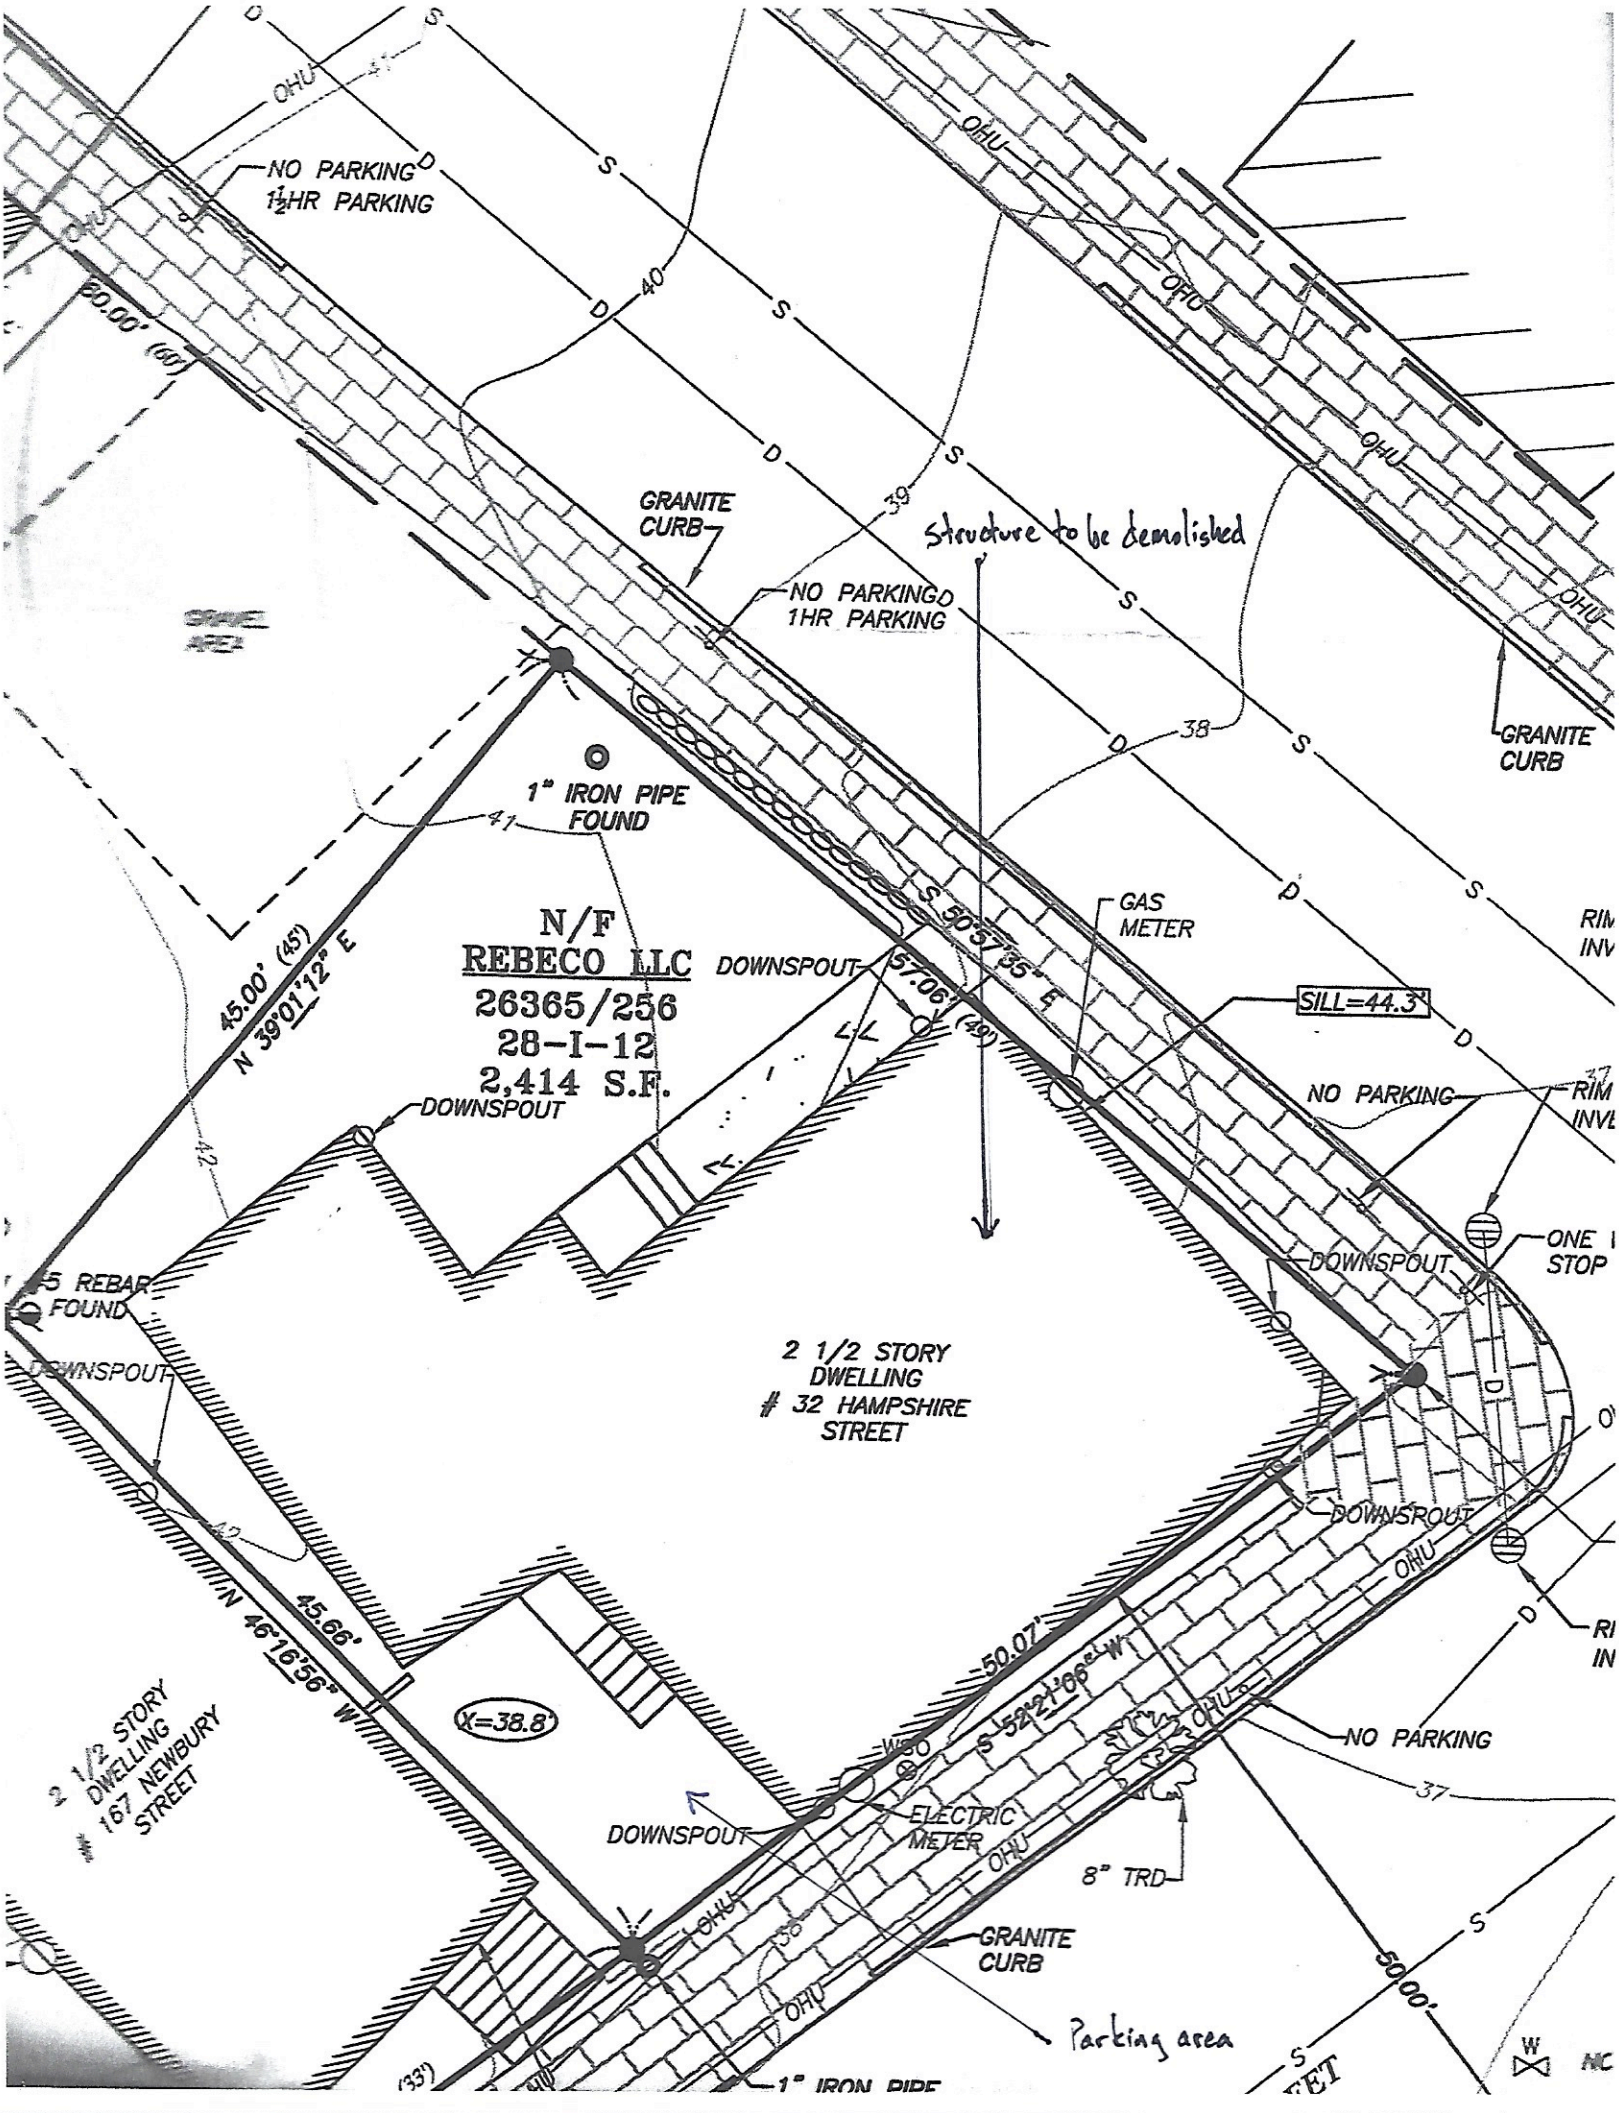

NO PARKING
1½HR PARKING
GRANITE CURB
NO PARKING
1HR PARKING
Structure to be demolished
GRAVEL AREA
1" IRON PIPE FOUND
N/F
REBECO LLC
26365/256
28-I-12
2,414 S.F.
45.00' (45')
N 39°01'12" E
DOWNSPOUT
S 50°57'35" E
57.06' (49')
GAS METER
SILL=44.3'
NO PARKING
GRANITE CURB
ONE STOP
DOWNSPOUT
2 1/2 STORY DWELLING
32 HAMPSHIRE STREET
45.66'
N 46°16'56" W
X=38.8'
2 1/2 STORY DWELLING
167 NEWBURY STREET
50.07'
S 52°21'06" W
NO PARKING
ELECTRIC METER
DOWNSPOUT
8" TRD
GRANITE CURB
Parking area
50.00'
1" IRON PIPE