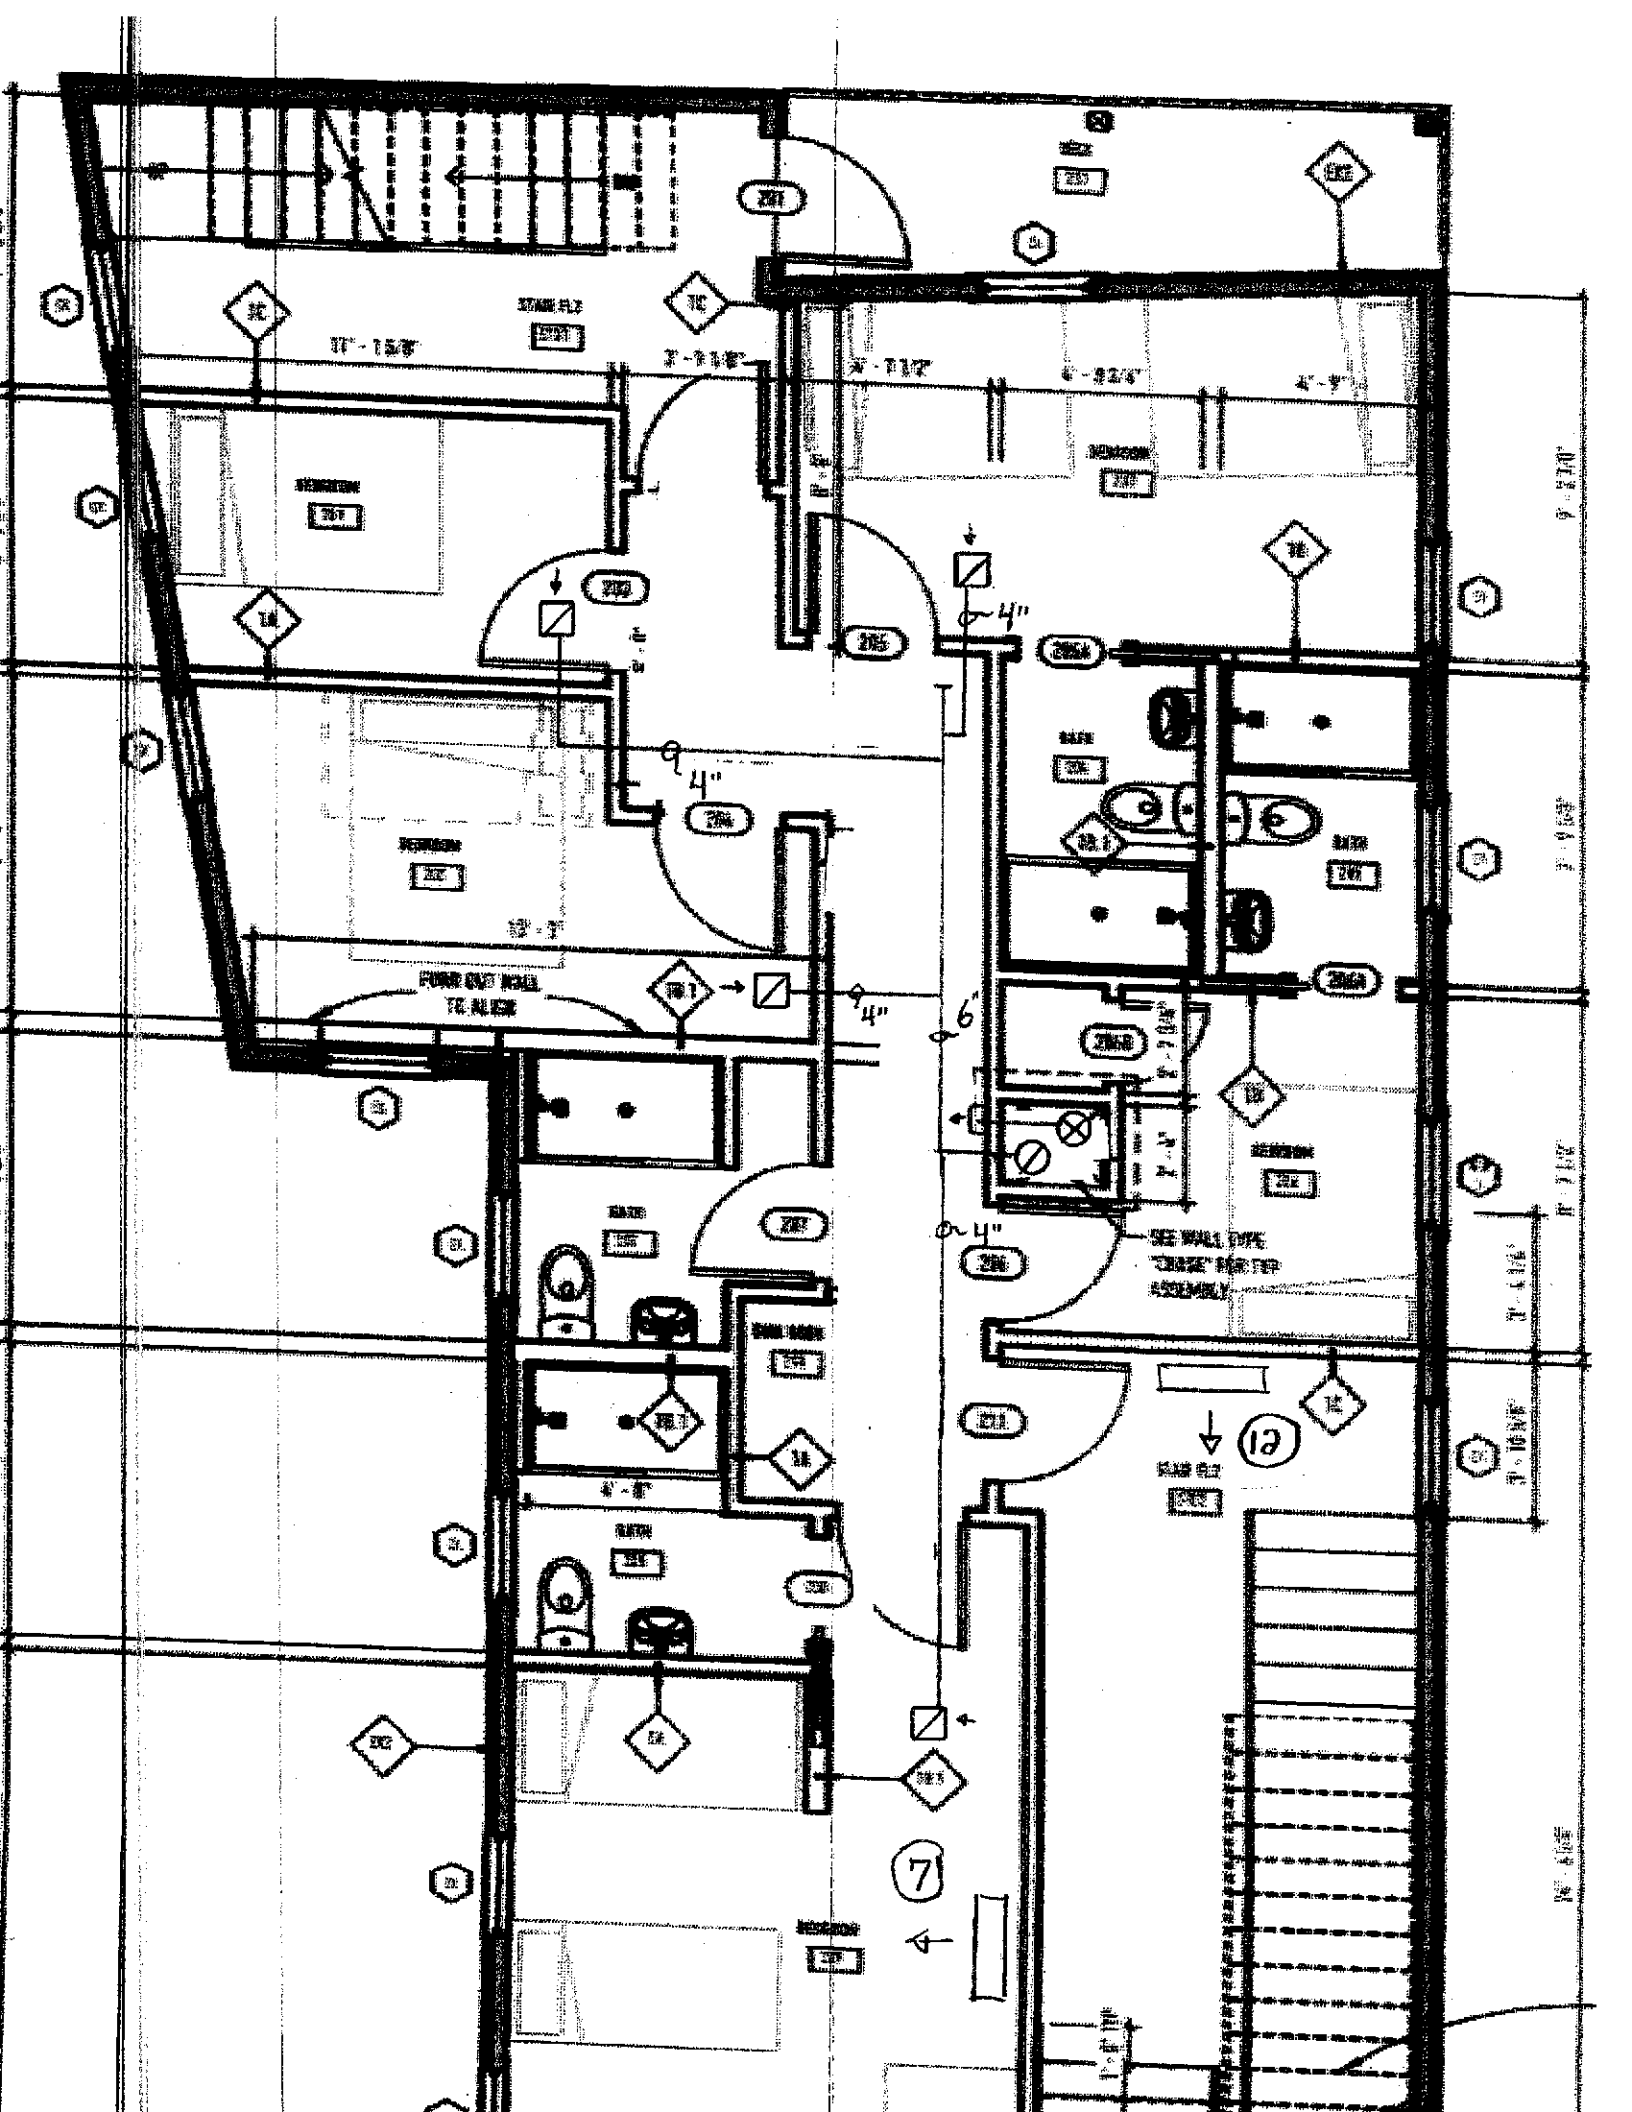

STAIR FLD
BEDROOM
BATH
FURR OUT WALL TO ALIGN
SEE WALL TYPE "CRASE" FOR TOP ASSEMBLY
4"
6"
12
7