R-VALUES		
ASSEMBLY	REQUIRED	PROPOSED
-ATTIC	49	63
-ROOF	49	53.2
-FLOOR	30	N/A
-WALLS	20	28
-BASEMENT WALLS	10	N/A

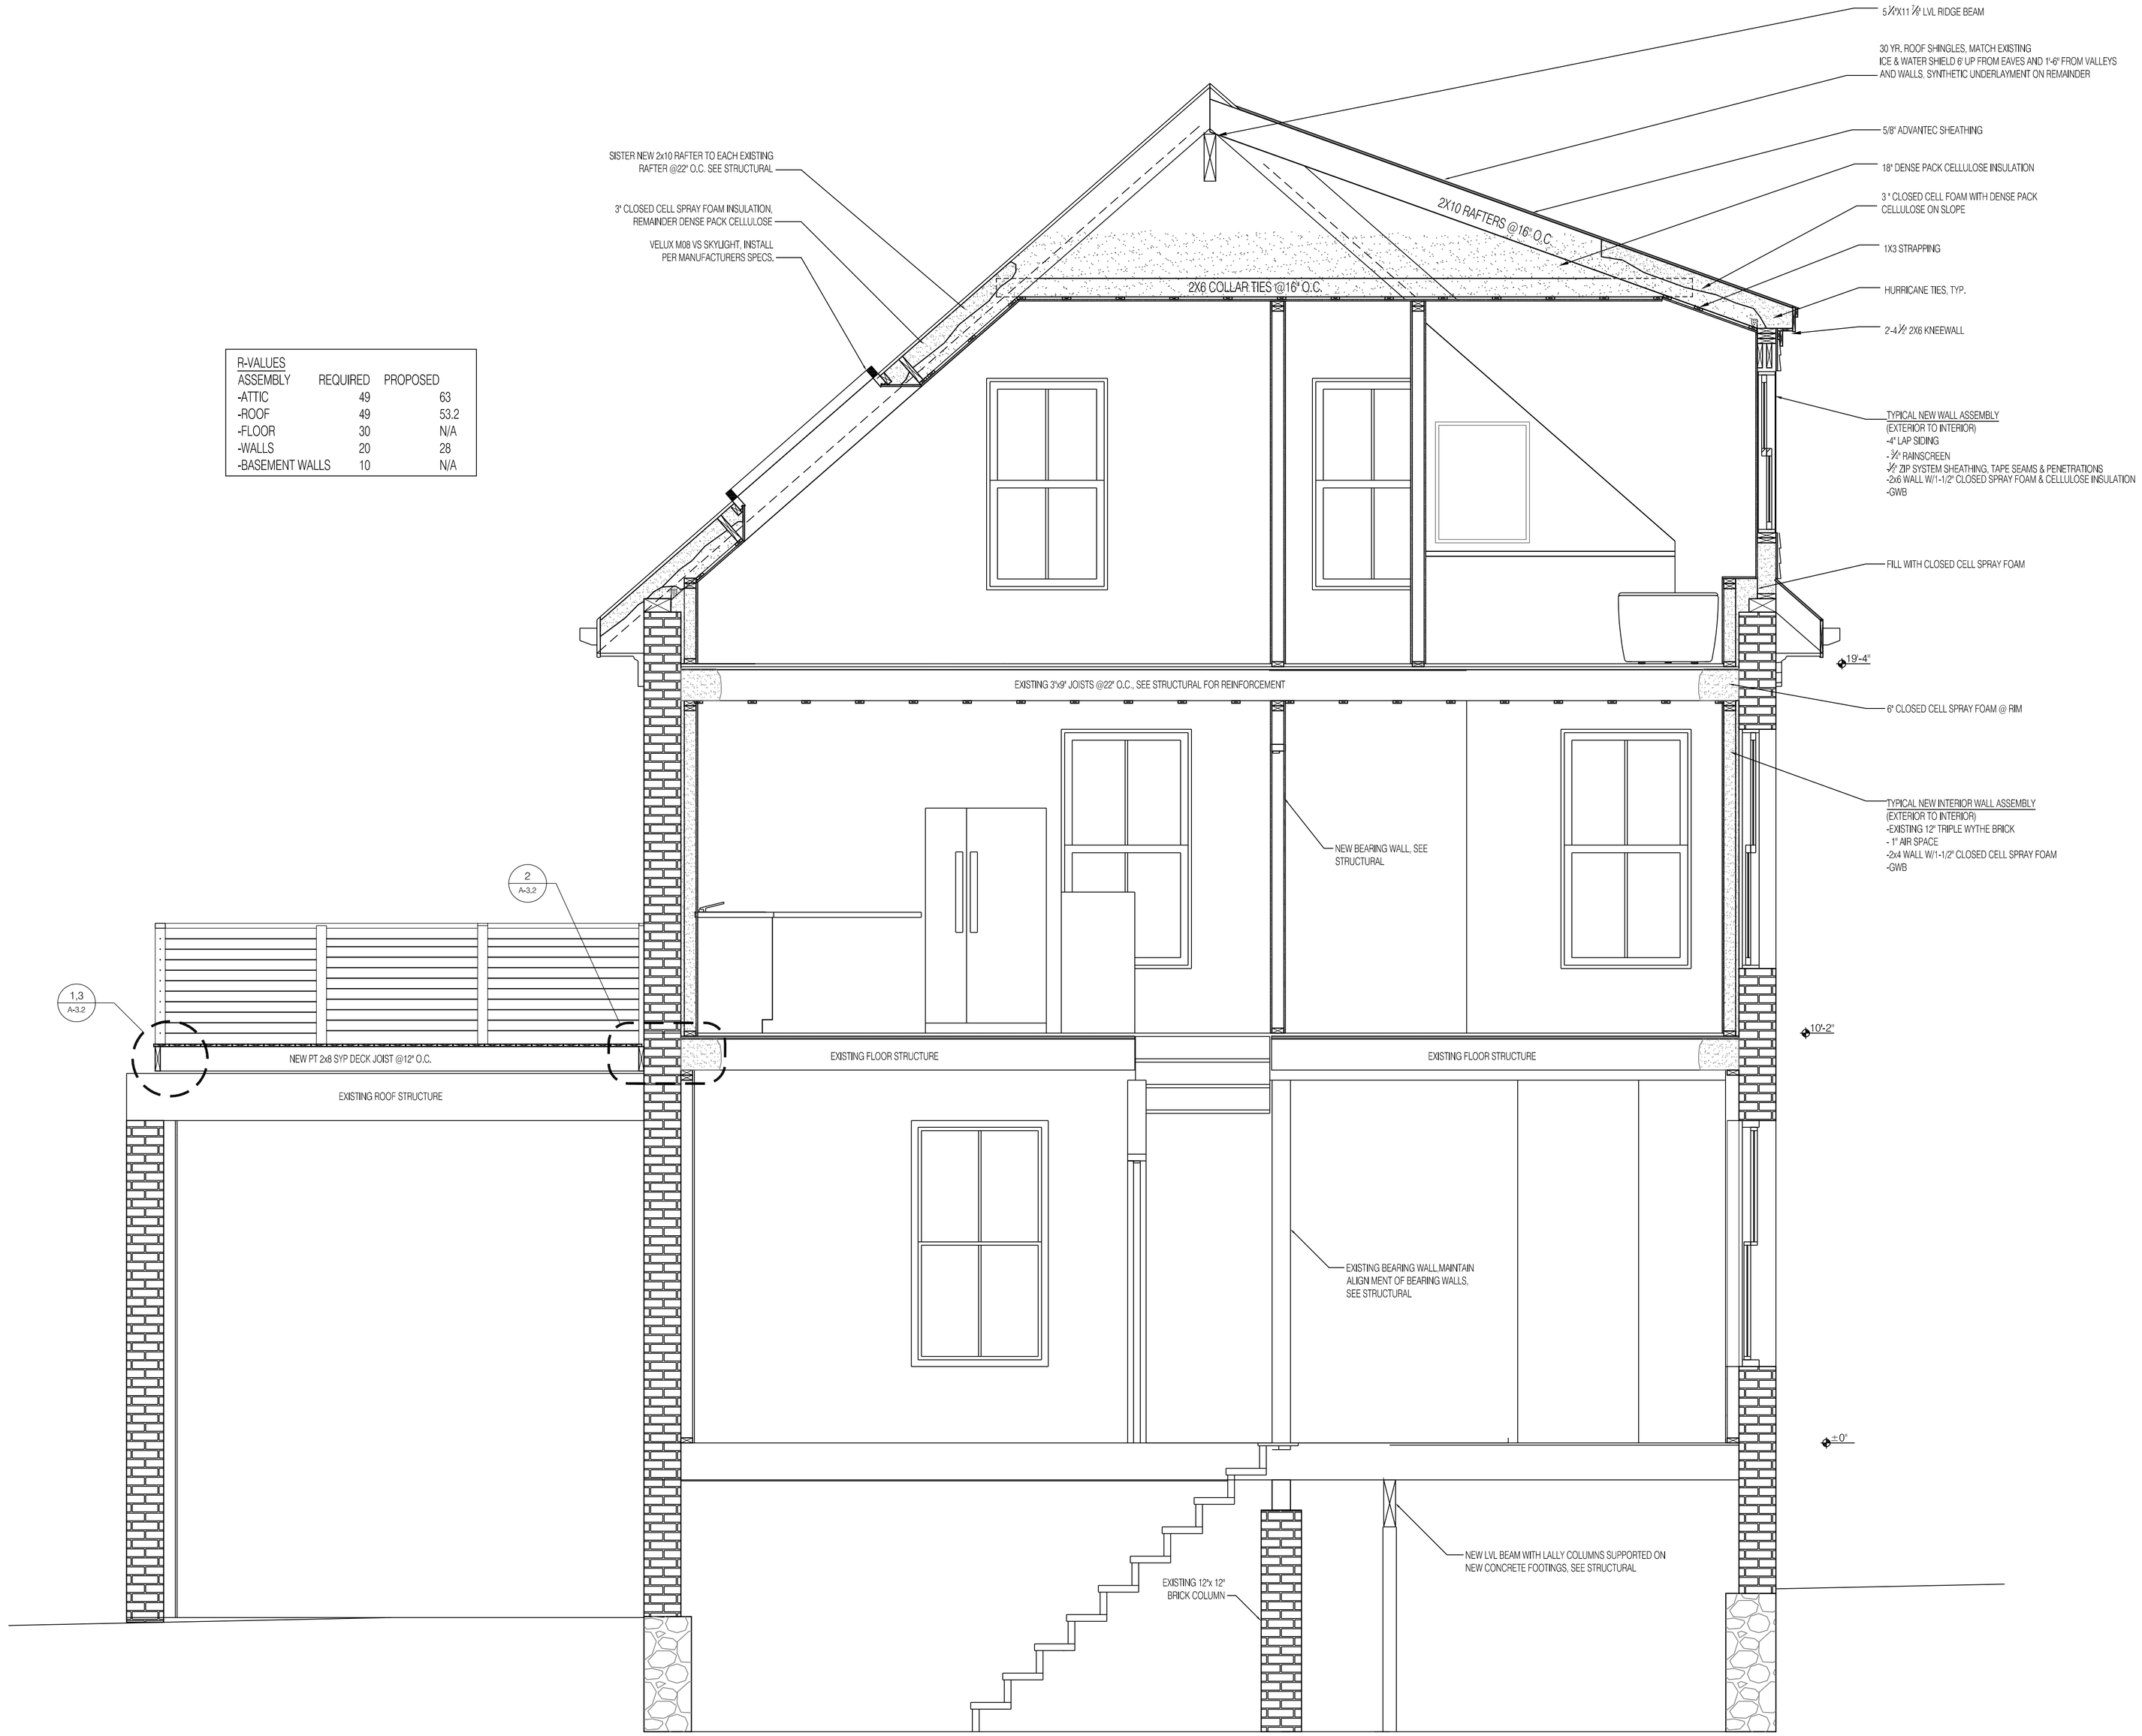

SECTION
1/8" = 1'-0"

0 1' 2' 4'
SCALE: 1/2" = 1'-0"

REGISTERED ARCHITECT
JOSEPH P. HEINES
NO. 1442
STATE OF MAINE

PROSPECT
DESIGN
58 FORE ST. PORTLAND, ME
www.prospectdesign.me
T: 207 - 749 - 7400

MCINTYRE
76 INDIA STREET
MOLLY MCINTYRE

PERMIT SET

SHEET TITLE
SECTIONS

REVISION

DRAWN BY: BB

DATE:
November 26, 2014

A-3.1