9/18/2017 8:24:05 AM DMR

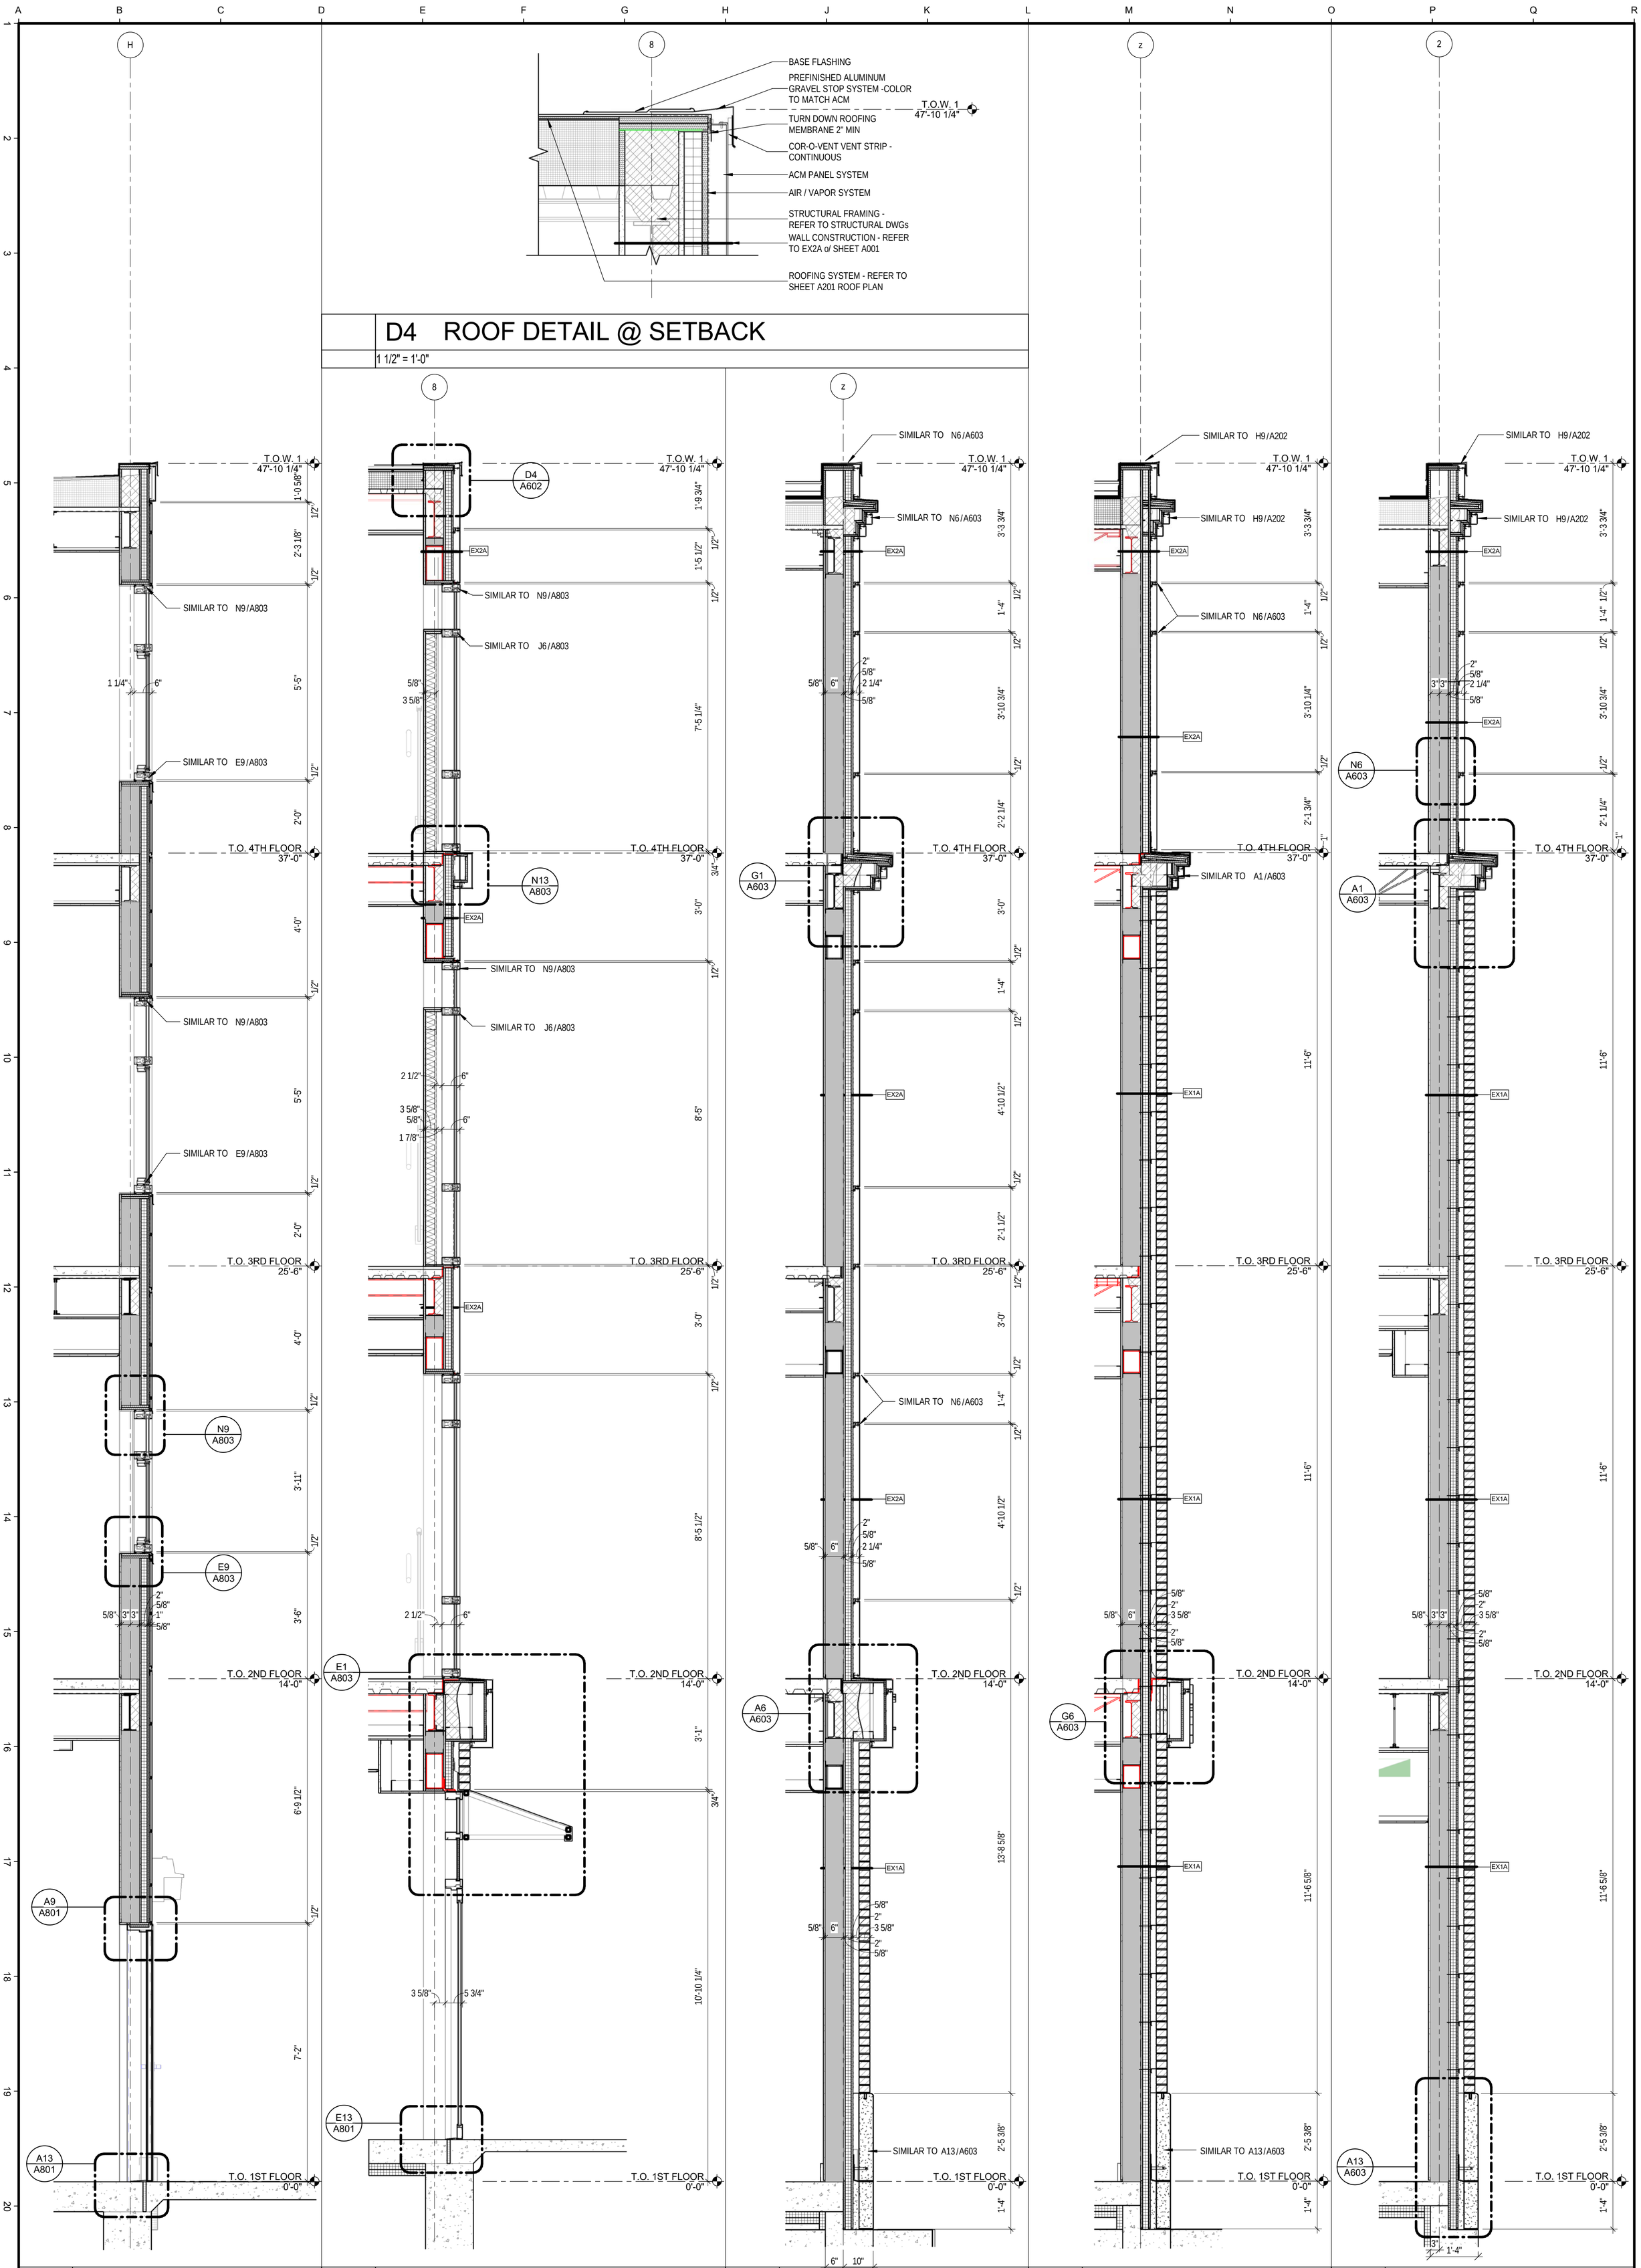

© COPYRIGHT 1985-2017
REPRODUCTION OR REUSE OF THIS DOCUMENT WITHOUT WRITTEN PERMISSION OF GAWRON ARCHITECTS IS PROHIBITED

A602

SHEET TITLE: WALL SECTIONS

DRAWING SCALE	As indicated
CHECKED BY:	SWG
DRAWN BY:	DMR
PROJECT #	010416
DATE:	09.14.17

REVISIONS

#	DATE	DESCRIPTION
A	09.14.17	PERMIT SET

cPort Credit Union

35 Middle& 50 India Street

Portland, Maine

GAWRON TURGEON ARCHITECTS, P.C.
29 BLACK POINT ROAD
SCARBOROUGH, MAINE 04074
207-883-6307
WWW.GAWRONTURGEON.COM

LICENSED ARCHITECT STANLEY W. GAWRON 1145 STATE OF MAINE