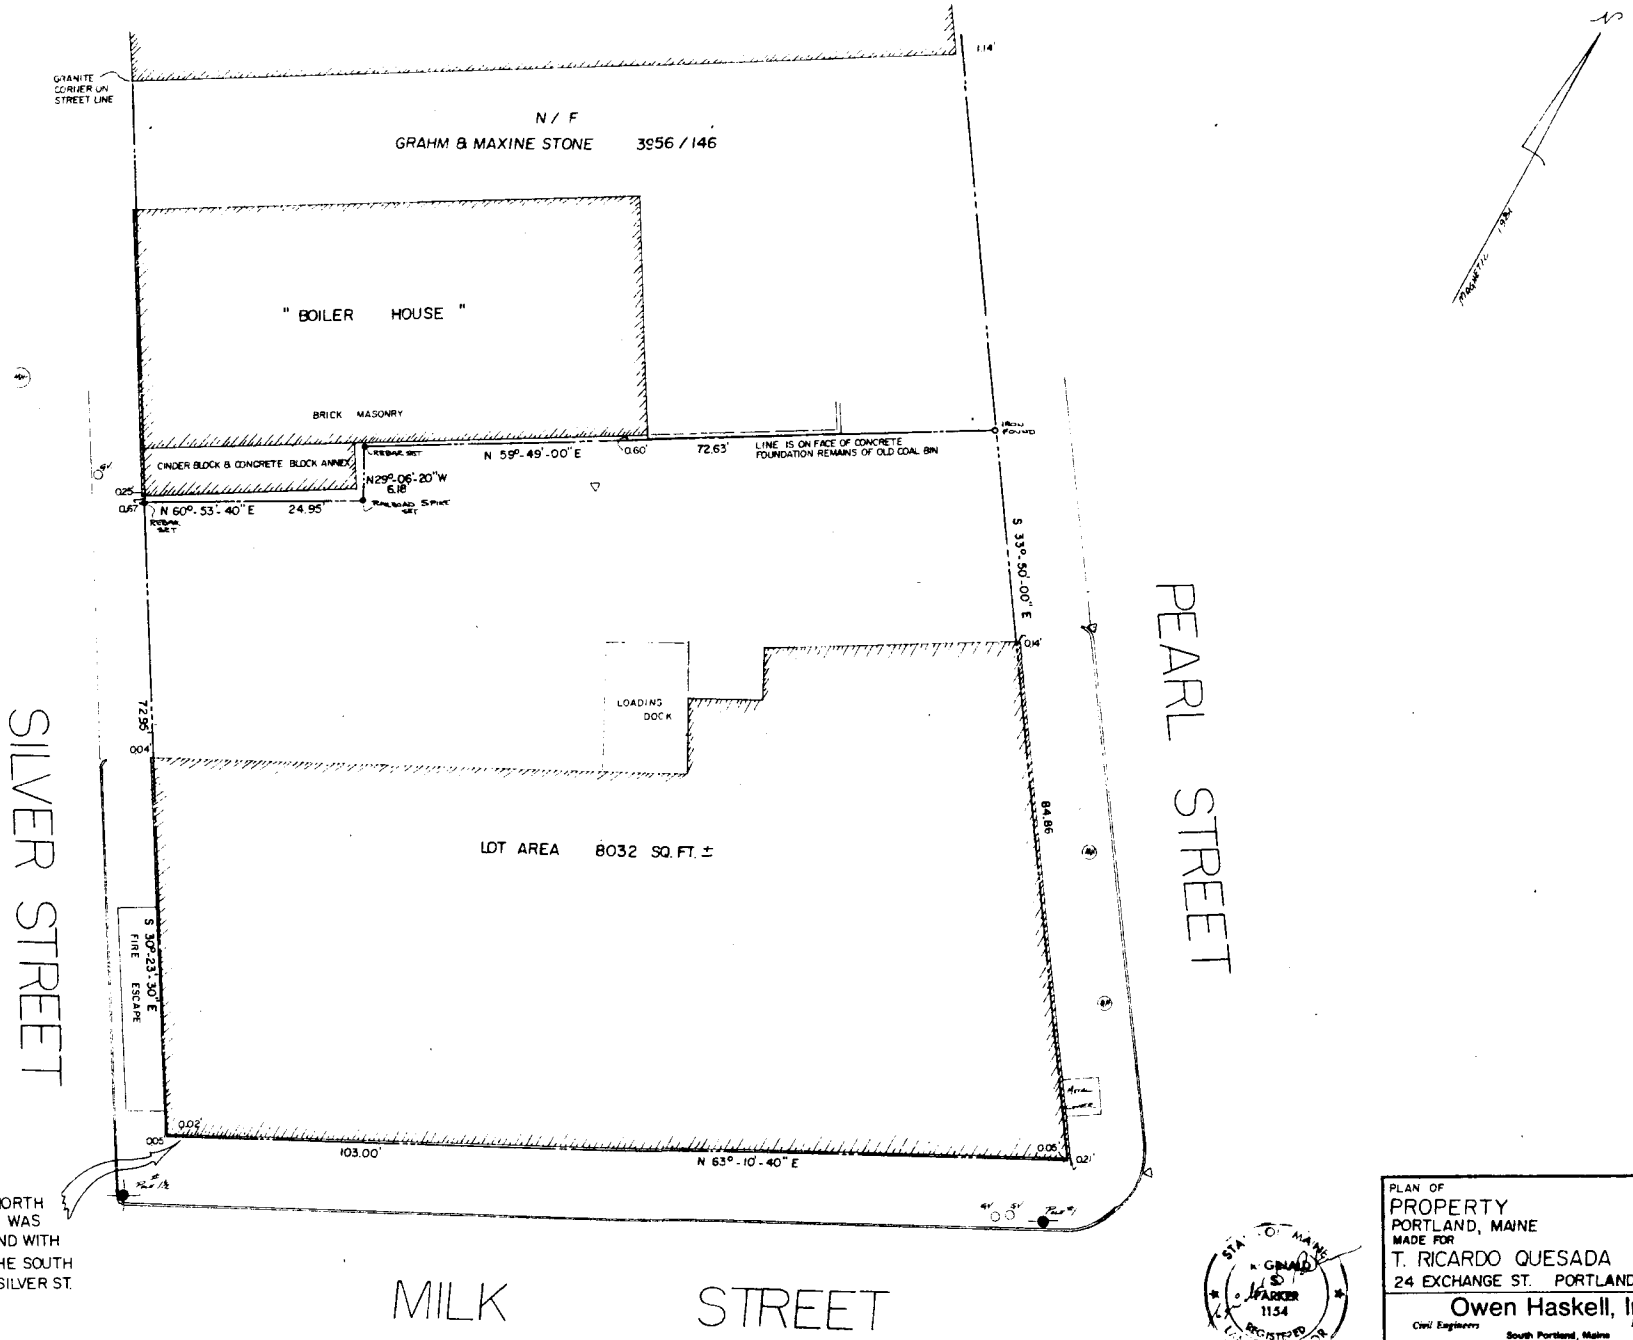

NO ANGLE POINT ON THE NORTH SIDELINE OF MILK STREET WAS EVIDENCED TO CORRESPOND WITH A DEFLECTION SHOWN ON THE SOUTH SIDELINE OF MILK ST. AT SILVER ST. IN CITY RECORDS.

STATE OF MAINE
GERALD D. PARKER
1154
REGISTERED

PLAN OF
PROPERTY
PORTLAND, MAINE
MADE FOR
T. RICARDO QUESADA
24 EXCHANGE ST. PORTLAND, MAINE

Owen Haskell, Inc.
Civil Engineers — Land Surveyors
South Portland, Maine

Drawn By RSP	Date 9-24-1981	Job No. 8186 F
Trace By RSP		
Check By	Scale 1" = 10'	Drwg. No. 2 OF 2
Bk No 247 P		