ENLARGED BATHROOM PLAN

SCALE: 1/4" = 1'-0"

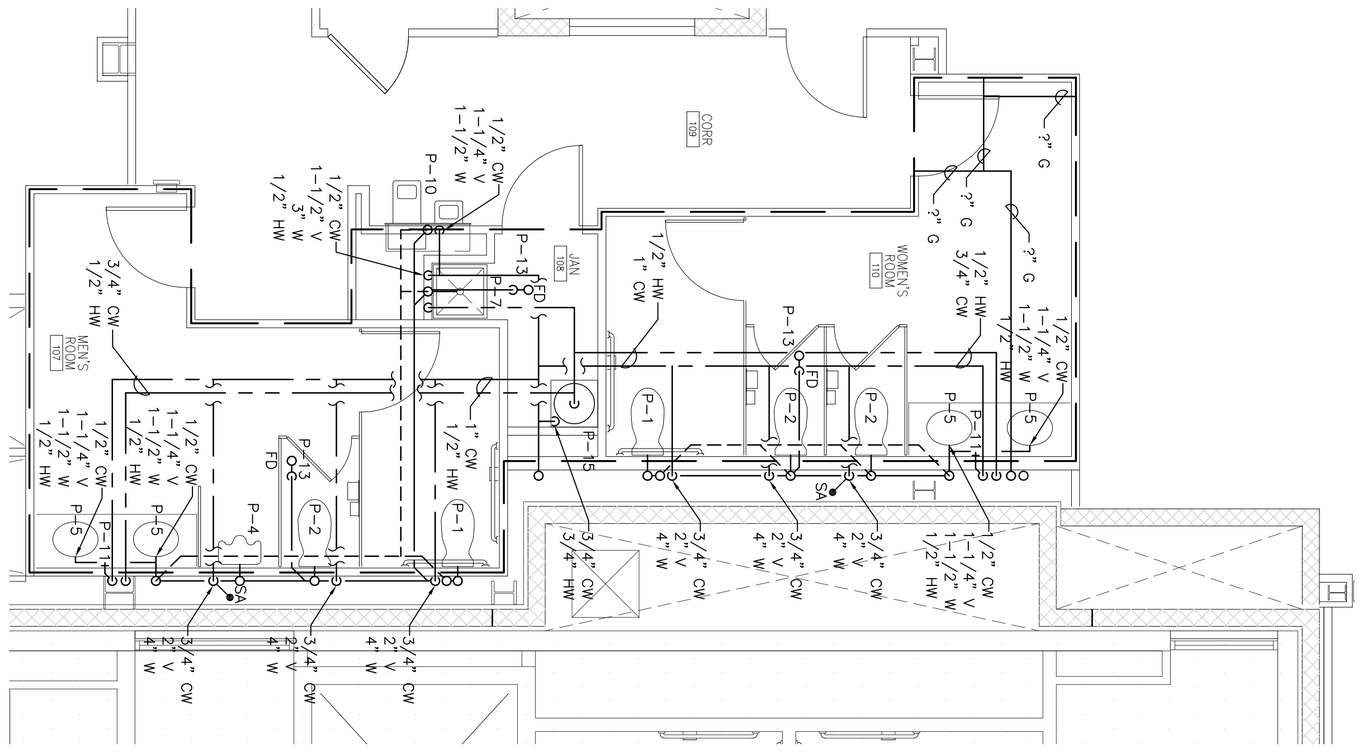

FIRST FLOOR PLAN

SCALE: 1/8" = 1'-0"

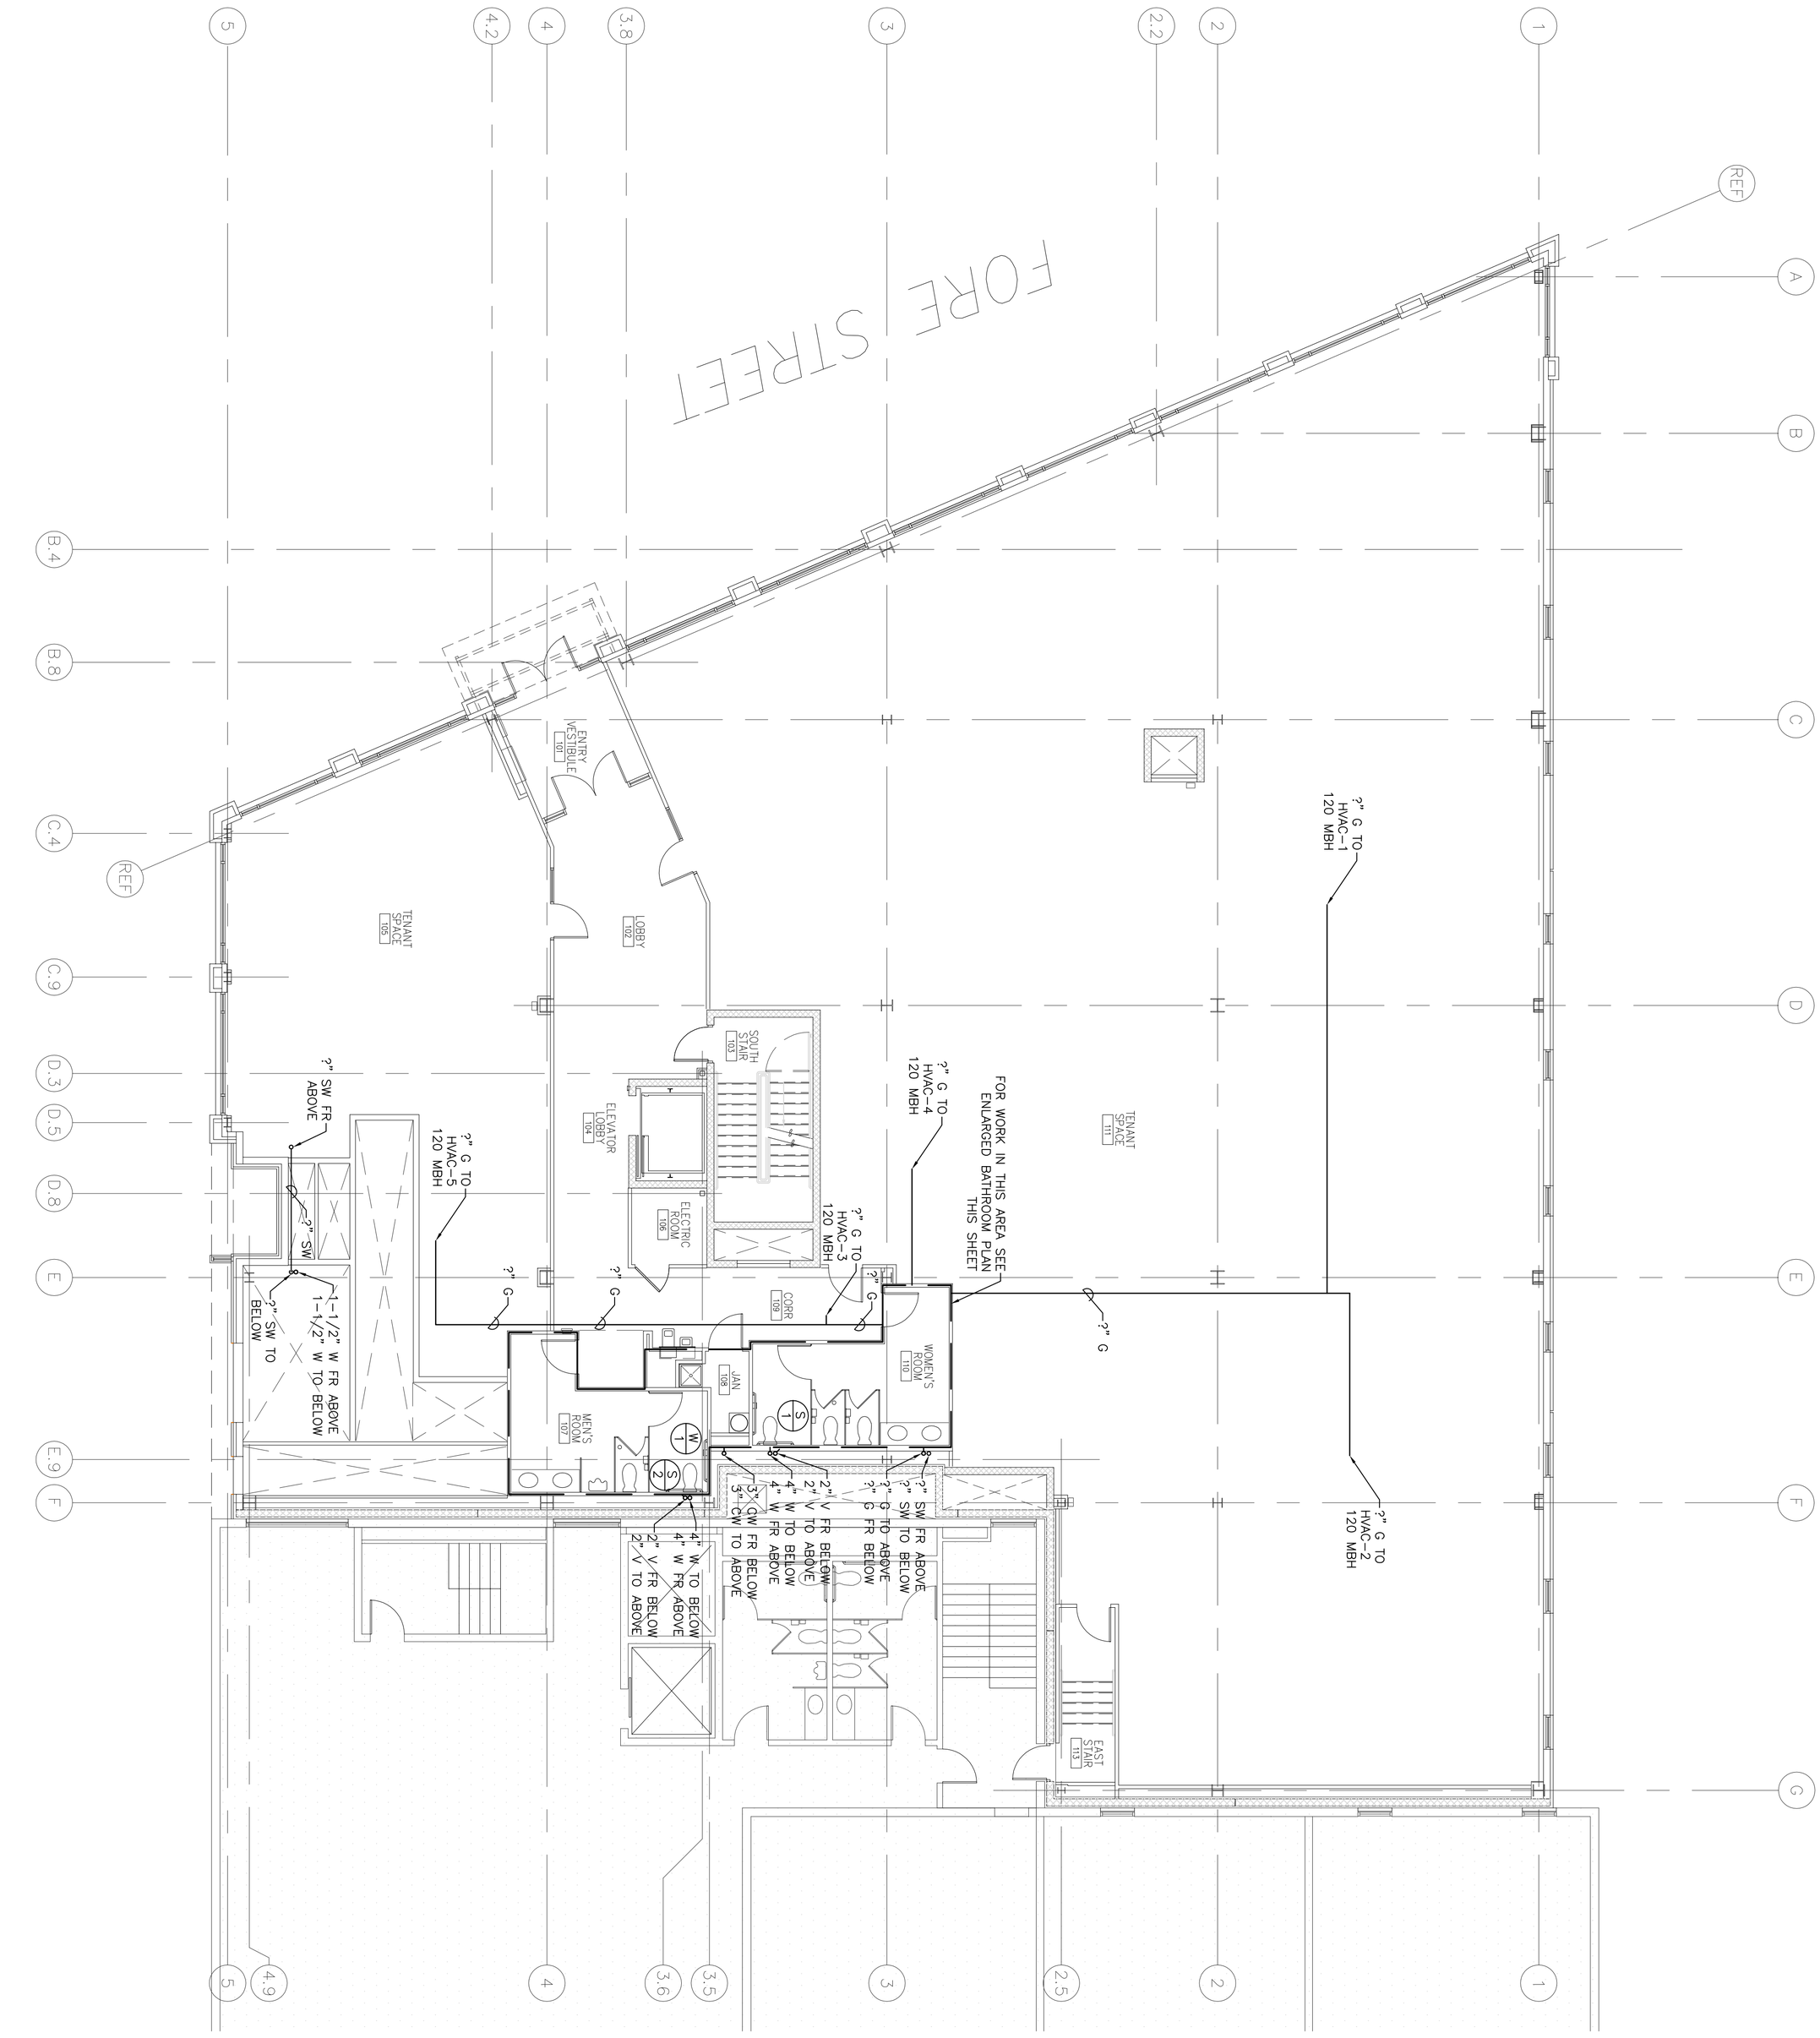

PROJECT NORTH

P2.1

ISSUE DATE: SEPT. 19, 2006

PROJECT #: J493

P.E.: JK

D.B.: CLB

CUSTOM HOUSE SQUARE

300 FORE STREET
PORTLAND, MAINE

FIRST FLOOR PLUMBING PLAN

Atlantic Comfort Systems, Inc.
PO BOX 665-392 HILL STREET
BIDDEFORD, MAINE 04005
PHONE: (207) 284-6360
FAX: (207) 284-6377

INTEGRATED ENGINEERED SYSTEMS, INC.
△ MECH. DESIGN △ ENERGY MGT. △ INDOOR AIR QUALITY
P.O. BOX 657
AUBURN, N.H. 03032
Tel: (603) 625-1346
Fax: (603) 625-8456