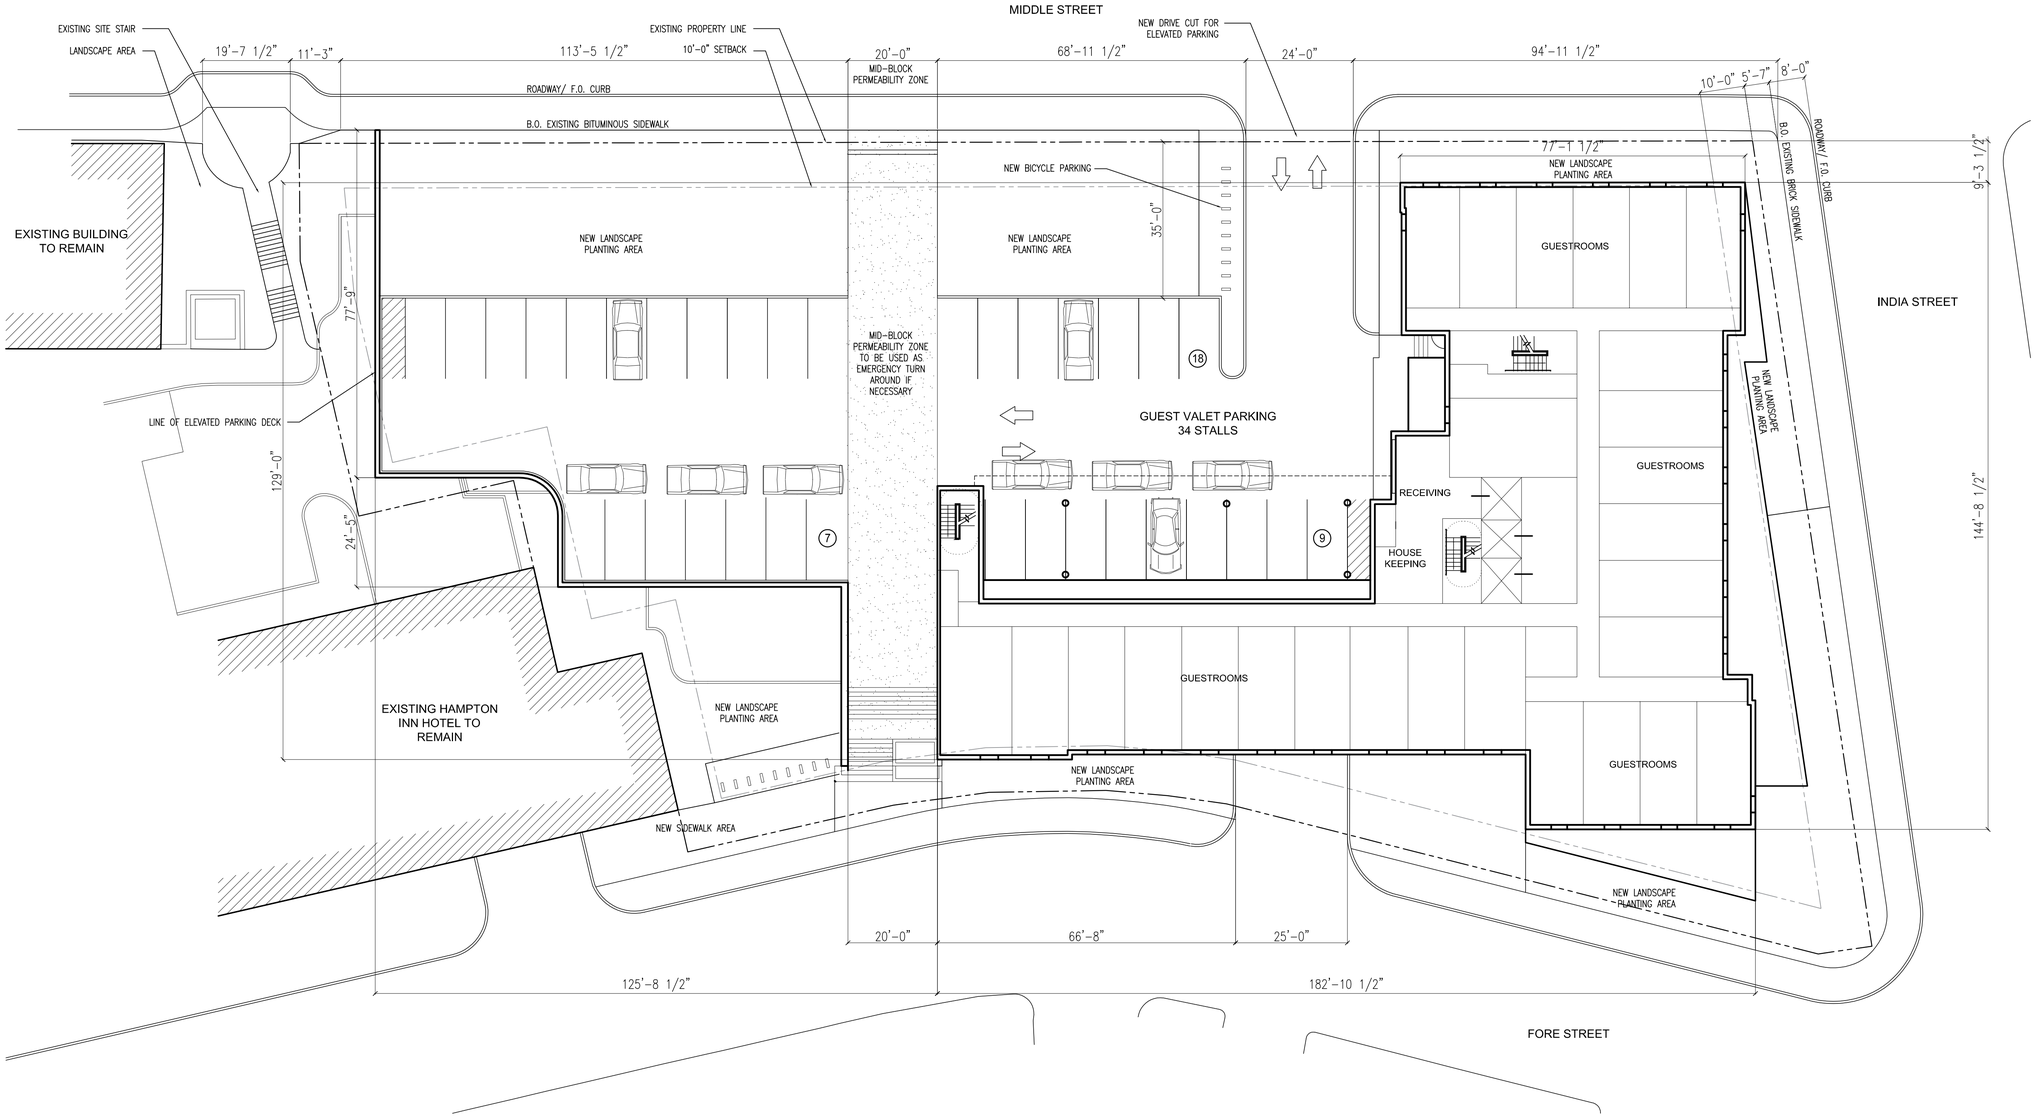


SITE PLAN LEVEL 02 - MIDDLE STREET
1/16" = 1'-0"

DLR Group
7700 West 130th Street
Overland Park, Kansas 66213
o: 913.897.7811
f: 913.897.8333

COPYRIGHT© 2017
NOTE: THIS INFORMATION IS CONCEPTUAL IN NATURE AND IS SUBJECT TO ADJUSTMENTS PENDING FURTHER VERIFICATION AND CLIENT, TENANT, AND GOVERNMENTAL AGENCY APPROVALS. NO WARRANTIES OR GUARANTIES OF ANY KIND ARE GIVEN OR IMPLIED BY THE ARCHITECT.

OCTOBER 10 - 2017

STIE PLAN
LEVEL 02

PRELIMINARY SITE PLAN REVIEW
# PROPOSED HOME BUSINESS HOTEL
203 Fore Street, Portland, ME 04101

A6