Range Guard Wet Chemical Systems Pre-Engineered Fire Suppression System

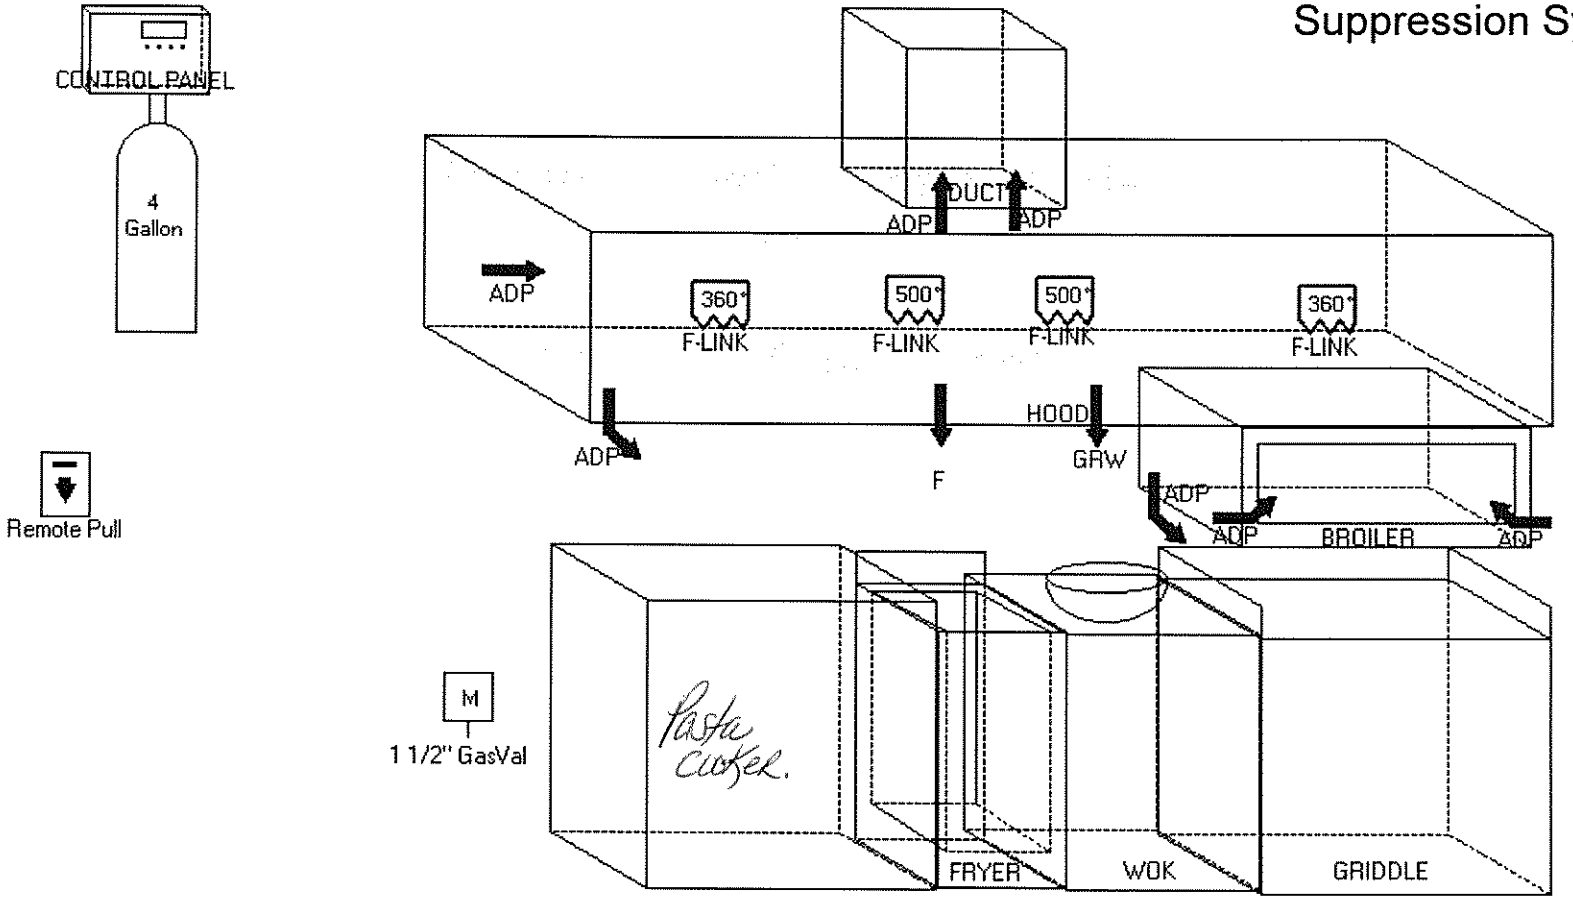

FLASH POINTS	Designed & Installed by: Firesafe Equipment PO Box 1355 Auburn, ME 04211 207-784-7525	For: HUGO'S 3	Lic #: Designer: Job #: Date: 2/3/2015	Stamp