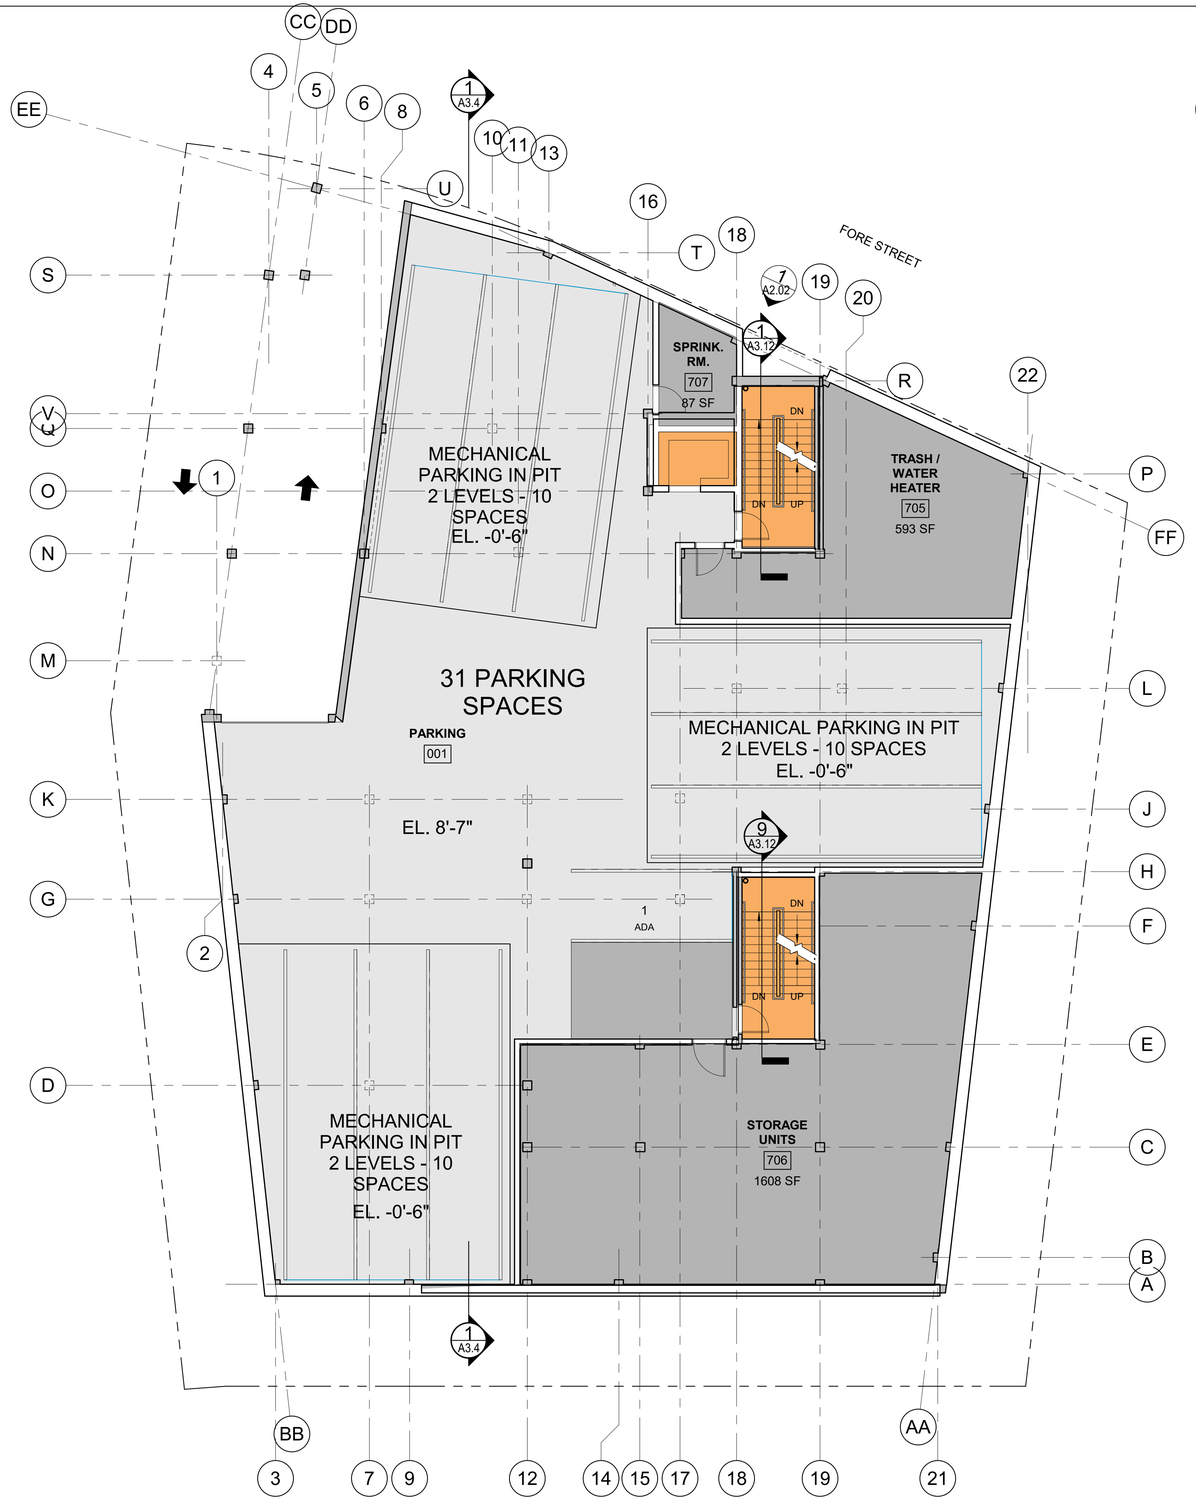

1 LOWER LEVEL
1/8" = 1'-0"

2 1ST FLOOR
1/8" = 1'-0"

208 FORE STREET

PORTLAND, MAINE

18 DEC. 2017

A1.0

ARCHETYPE architects
48 Union Wharf Portland, Maine 04101