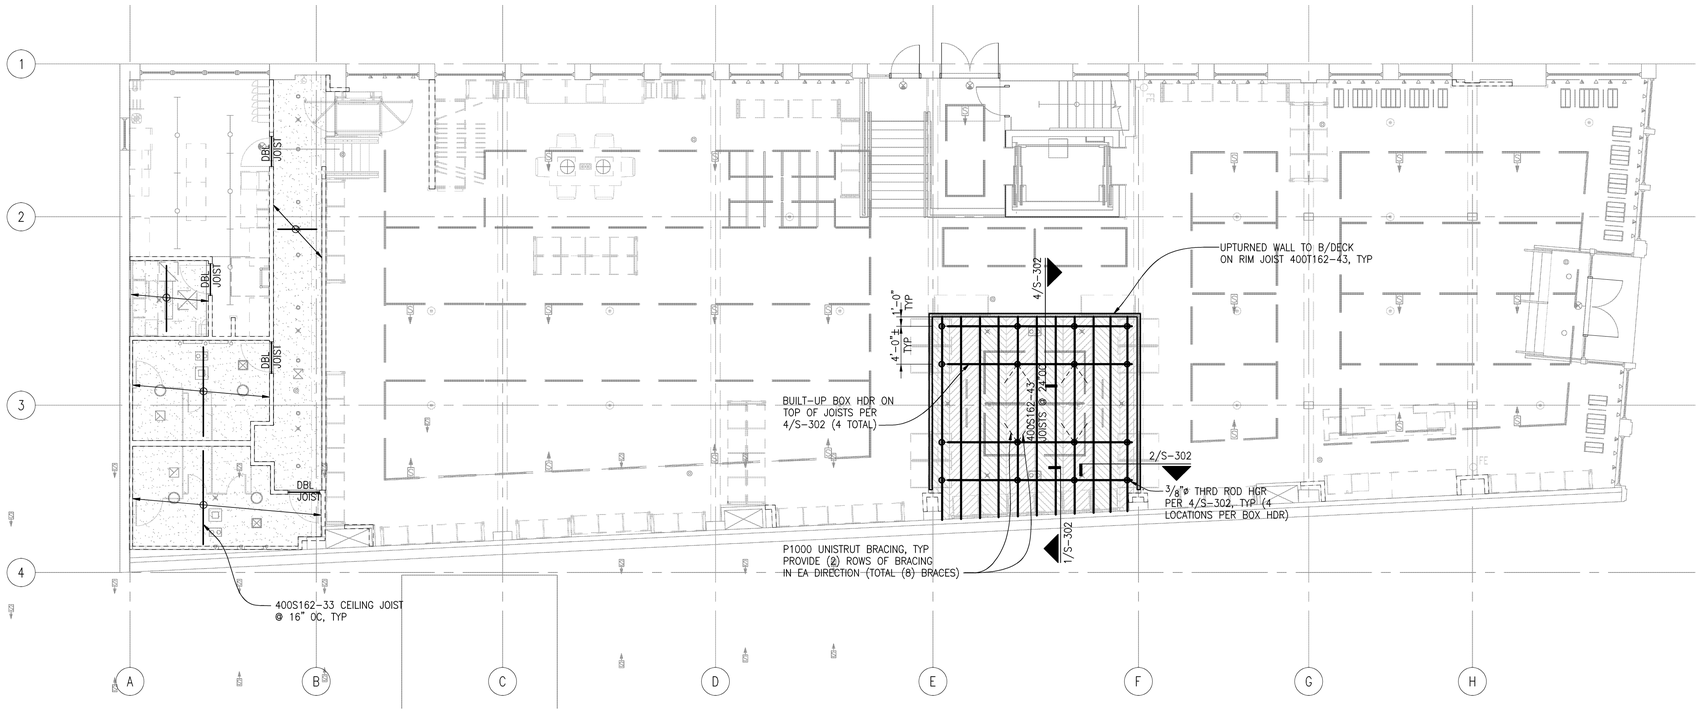

FIRST FLOOR REFLECTED CEILING PLAN

SCALE: 1/8"=1'-0"

N

OWNER:
WILLIAMS-SONOMA, INC.
3250 Van Ness Avenue
San Francisco, CA 94
T 415 616 8602
F 415 439 8164
www.williams-sonomair

Reviewed for Code Compliance
Approved as Noted
Approved as Submitted
Date: 04/26/17

DCI ENGINEERS®
818 STEWART STREET • SUITE 1000
SEATTLE, WASHINGTON 98101
PHONE: (206) 332-1800 • FAX: (206) 332-1600
WEBSITE: www.dciengineers.com
CIVIL / STRUCTURAL

© Copyright 11/2016 D'Avanzo Conversano Inc. All Rights Reserved
This document and its ideas and designs may not be traced, in whole or in part, without the express written permission of D'Avanzo Conversano Inc. disclaims any responsibility for its unauthorized use.

STATE OF MAINE
TROY A. BLAKE
No. 11464
LICENSED
PROFESSIONAL ENGINEER

CALLISON
AN ARCADIS COMPANY
CALLISON, LLC
www.callison.com

west elm

Downtown Portland

164 Middle Street
Portland, ME 04101

PROJECT #006-160335.00

ISSUED / REVISED	DATE
QA SET	11/11/16
LL/PERMIT SET	11/17/16

STRUCTURAL
FIRST FLOOR
REFLECTED
CEILING PLAN

S-204