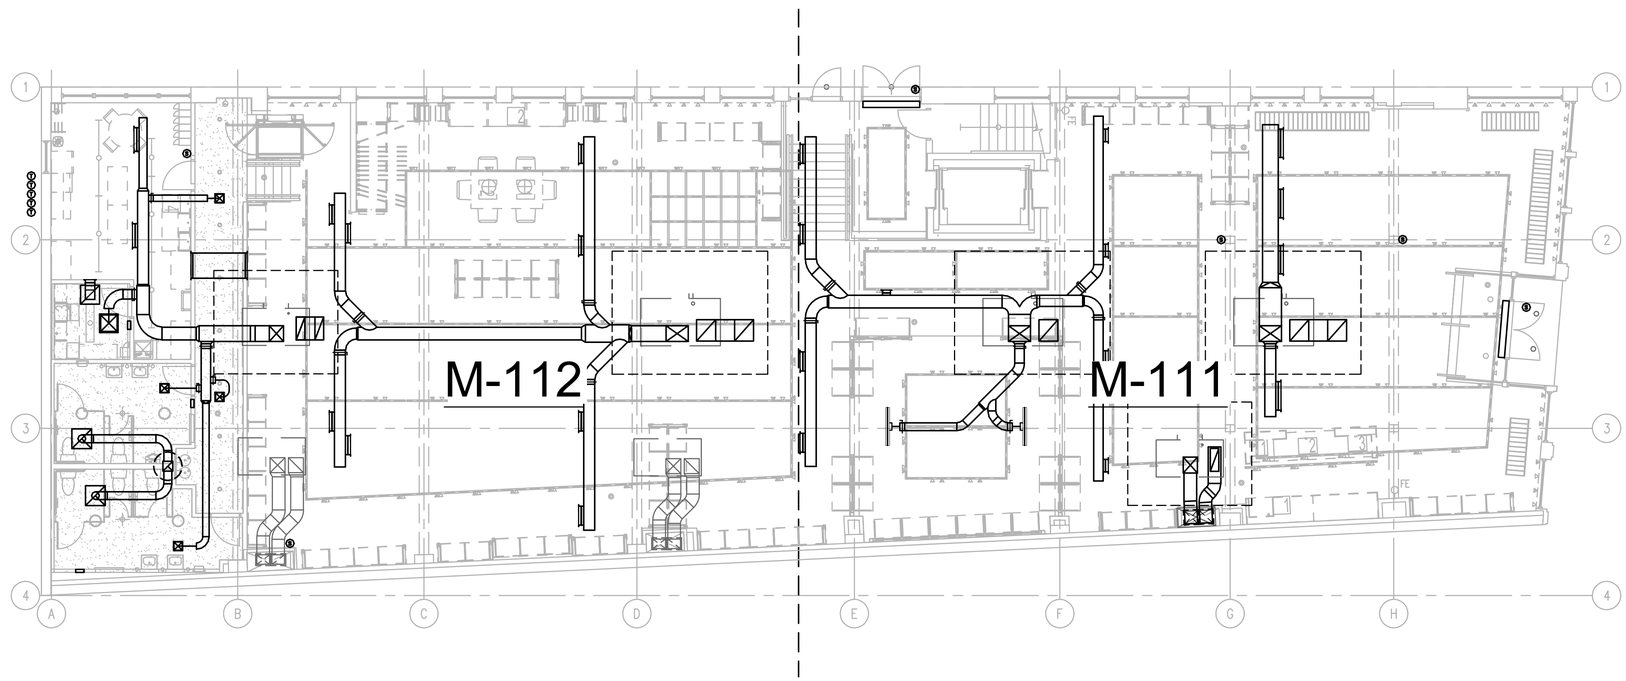

SCALE: 1/8" = 1'-0" @ FULL SIZE

OVERALL HVAC PLAN

OWNER:
WILLIAMS-SONOMA, INC.
3250 Van Ness Avenue
San Francisco, CA 94
T 415 616 8602
F 415 439 8164
www.williams-sonomainc.com

Reviewed for Code Compliance
Approved as Noted
Authorized Signature
Date: 04/26/17

EEA
EEA Consulting Engineers
6615 Vaught Ranch Road, Suite 200
Austin, Texas 78730-2314 USA
512.744.4400 main 512.744.4444 fax
www.eeace.com

State of Registration MAINE
Firm Registration No. N/A
EEA Project No. 20166538

DRAWN BY: ARC
CHECKED BY: BKK

Digitally Signed
STATE OF MAINE
Michael N. Hart
No. 10507
LICENSED
PROFESSIONAL ENGINEER
Michael N Hart, PE (ME)
2017.03.08 15:37:57-06'00'

west elm
Dowtown Portland
164 Middle Street
Portland, ME 04101
PROJECT #006-160335.00

ISSUED / REVISED	DATE
PRELIMINARY SET	09/08/16
LL COORDINATION SET	11/08/16
LL/PERMIT SET	11/21/16

OVERALL HVAC PLAN

M-110