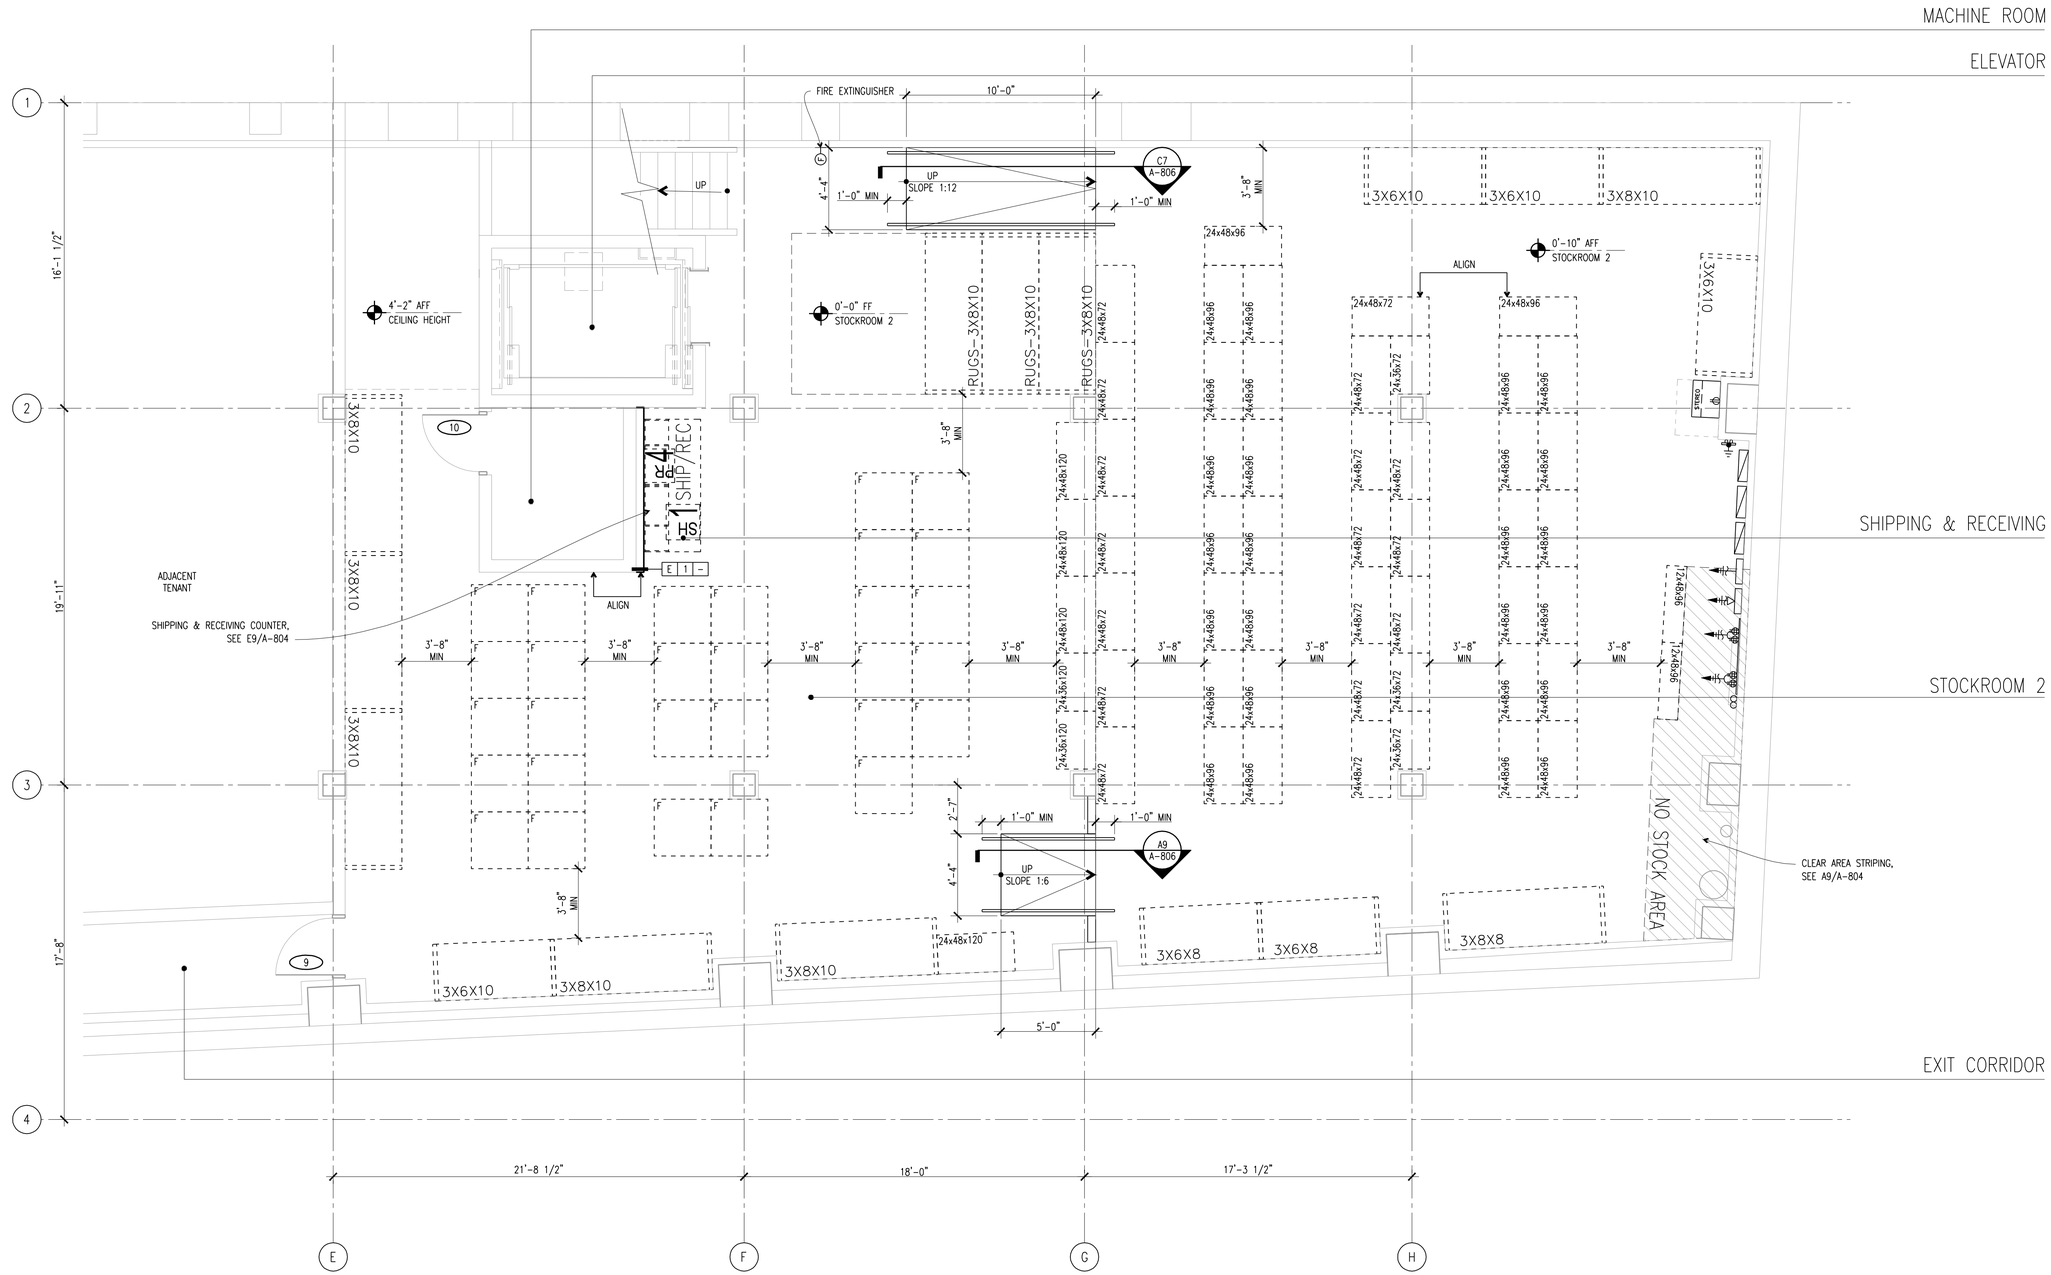

A1 ENLARGED BASEMENT PLAN – EAST

1/4"=1'-0"

0 2' 4' 8'

PROJECT NORTH

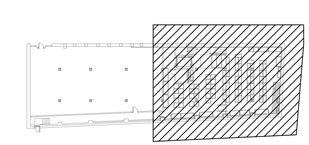

KEY PLAN

OWNER:
WILLIAMS-SONOMA, INC.
3250 Van Ness Avenue
San Francisco, CA 94
T 415 616 8602
F 415 439 8164
www.williams-sonomair

Reviewed for Code Compliance
Approved as Noted
Date: 04/26/17
City of Portland, Maine
Building or Inspection Services

LICENSED ARCHITECT
TODD K. BROWN
STATE OF MAINE

CALLISONRTKL™
A DESIGN CONSULTANCY OF ARCADIS
CALLISONRTKL, INC.
www.callisonrtkl.com

west elm
Dowtown Portland
164 Middle Street
Portland, ME 04101

PROJECT #006-160335.00

ISSUED / REVISED	DATE
PRELIMINARY SET	09/08/16
LL COORDINATION SET	11/08/16
LL/PERMIT SET	11/21/16

ENLARGED BASEMENT PLAN - NORTH

A-121

COPYRIGHT © 2016 CallisonRTKL Inc.