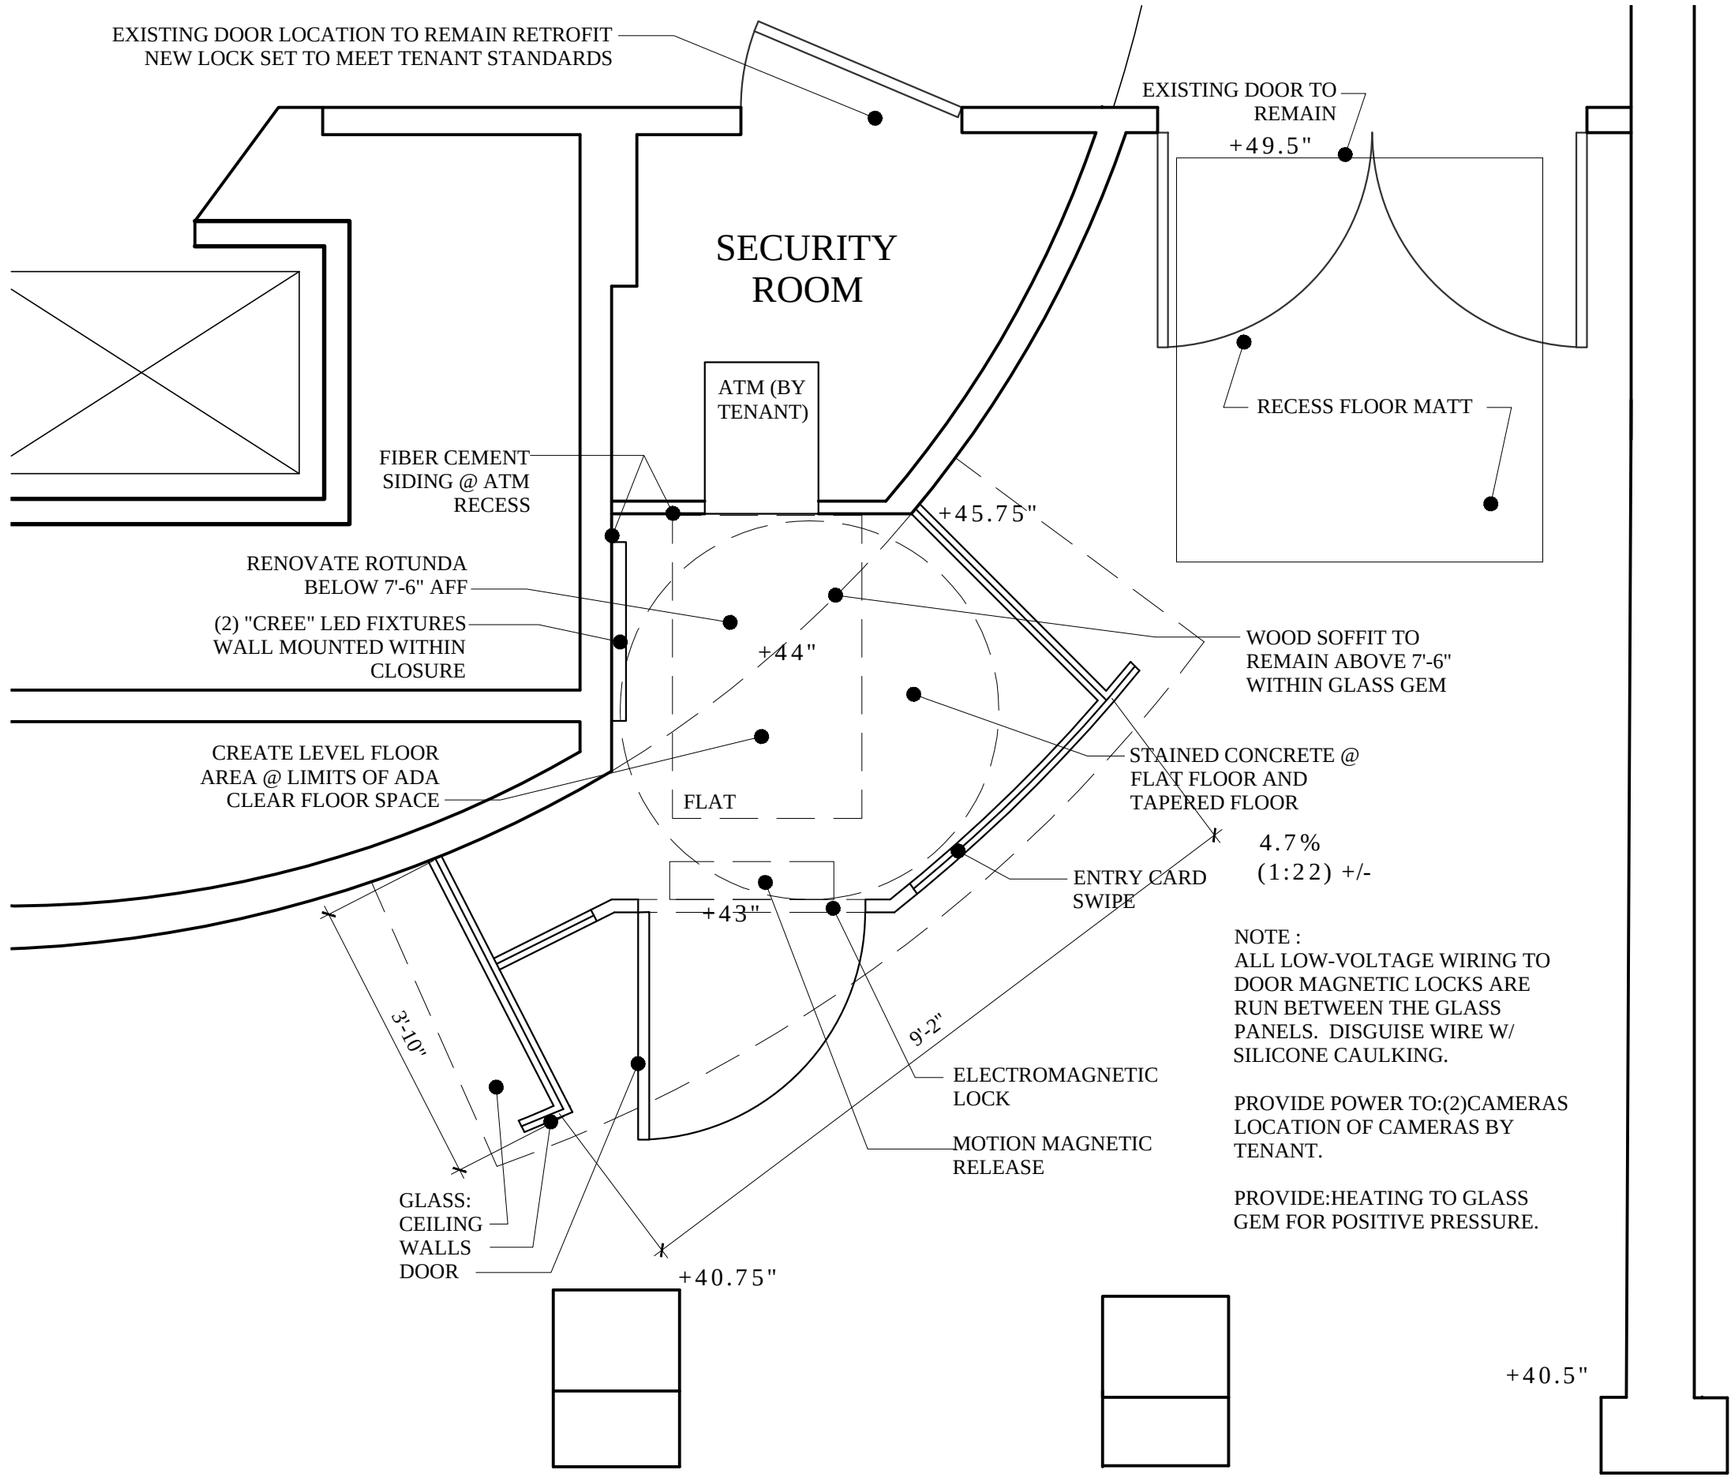

NOTE :
ALL LOW-VOLTAGE WIRING TO DOOR MAGNETIC LOCKS ARE RUN BETWEEN THE GLASS PANELS. DISGUISE WIRE W/ SILICONE CAULKING.

PROVIDE POWER TO:(2)CAMERAS LOCATION OF CAMERAS BY TENANT.

PROVIDE:HEATING TO GLASS GEM FOR POSITIVE PRESSURE.

P R O P O S E D

HP-1.1

MARK MUELLER ARCHITECTS

HISTORIC PRESERVATION BOARD

PLAN DETAIL
1/2" = 1'-0"

JANUARY 21, 2015
100 COMMERCIAL STREET