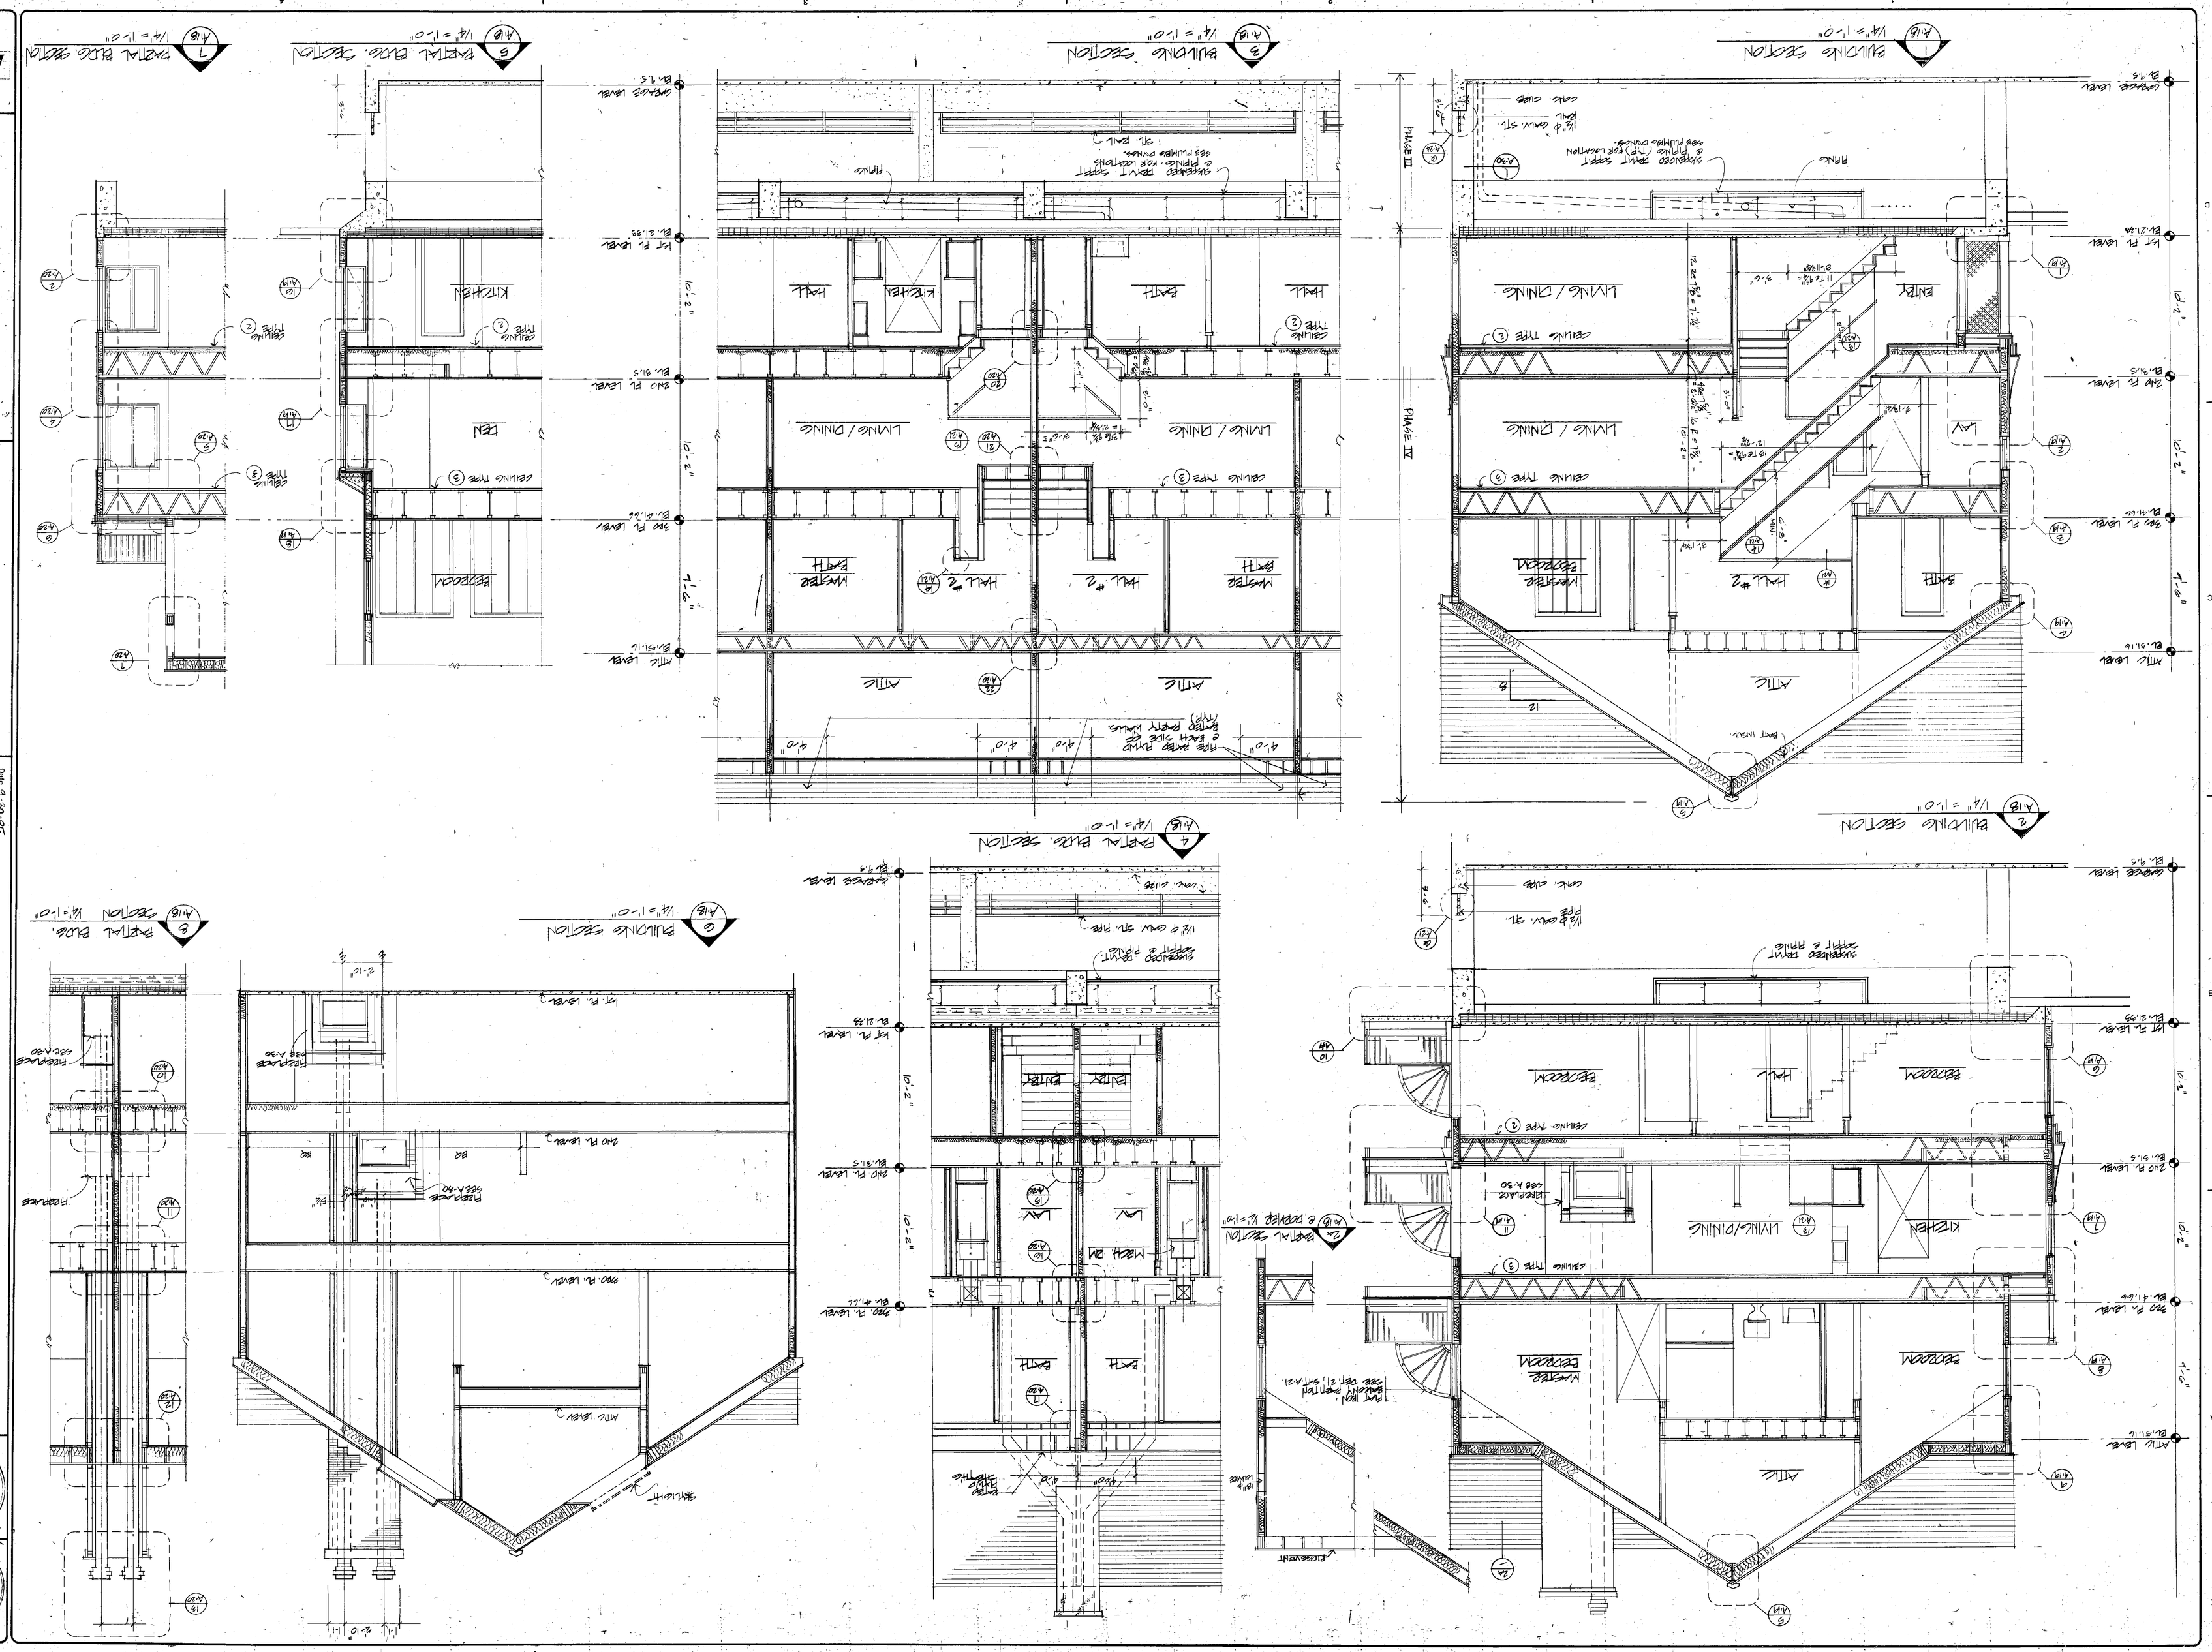
BUILDING SECTIONS
1 BUILDING SECTION A.18 1/4" = 1'-0"
2 BUILDING SECTION A.18 1/4" = 1'-0"
3 BUILDING SECTION A.18 1/4" = 1'-0"
4 PARTIAL BLDG. SECTION A.18 1/4" = 1'-0"
5 PARTIAL BLDG. SECTION A.18 1/4" = 1'-0"
6 PARTIAL BLDG. SECTION A.18 1/4" = 1'-0"
7 PARTIAL BLDG. SECTION A.18 1/4" = 1'-0"
8 PARTIAL BLDG. SECTION A.18 1/4" = 1'-0"
9 PARTIAL SECTION A.18 1/4" = 1'-0"
10 PARTIAL SECTION A.18 1/4" = 1'-0"
CHANDLER'S WHARF
CENTRAL WHARF
PORTLAND, ME.
Job No. 85224.C
A - 18
CBT
Childs Bertman Tseckares & Casendino Inc.
Architecture Landscape Architecture Neighborhood Planning Interior Design
Date 9-30-85
Revisions
Drawn By
Checked By
REGISTERED ARCHITECT
STATE OF MAINE
REGISTERED ARCHITECT
STATE OF MAINE