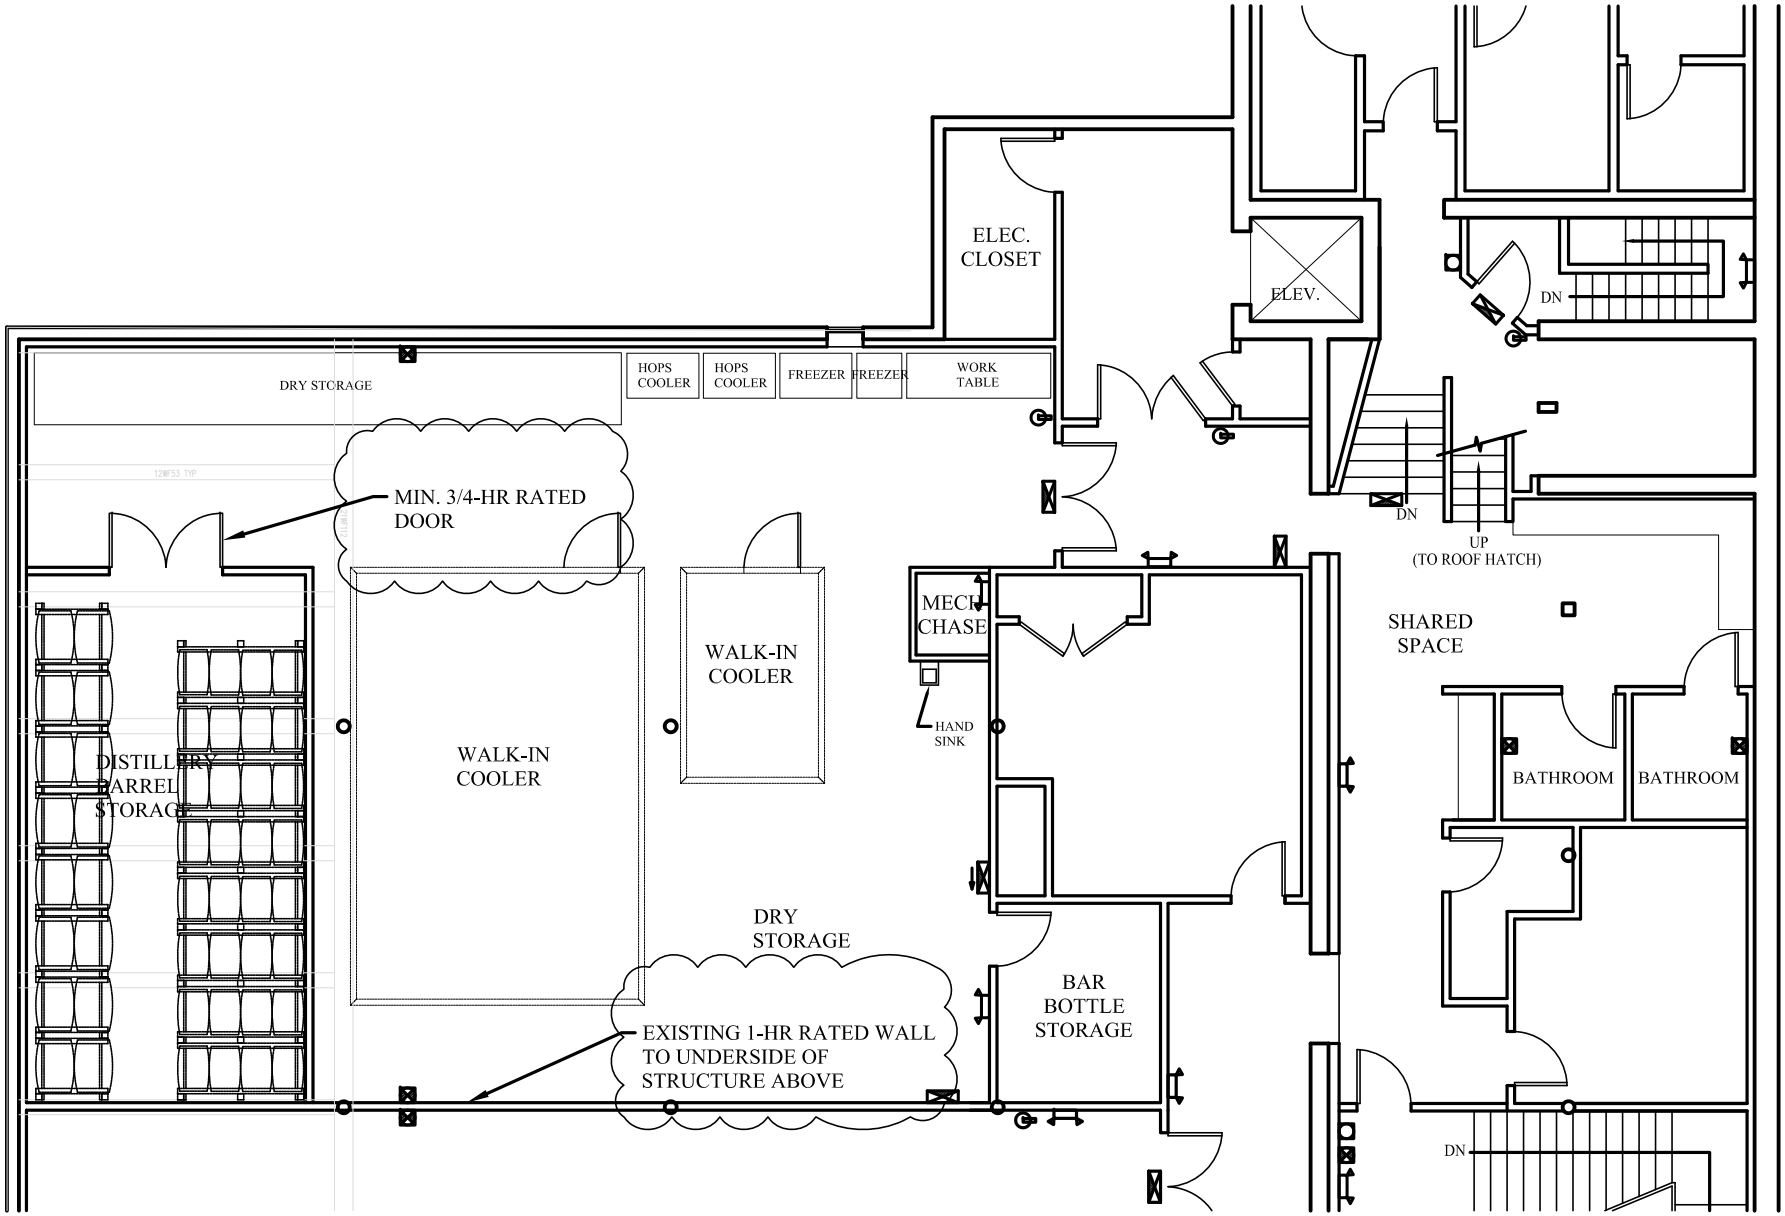

1 | LIQUID RIOT BOTTLING COMPANY 2nd FLOOR PLAN

SCALE: 3/32"=1'-0"