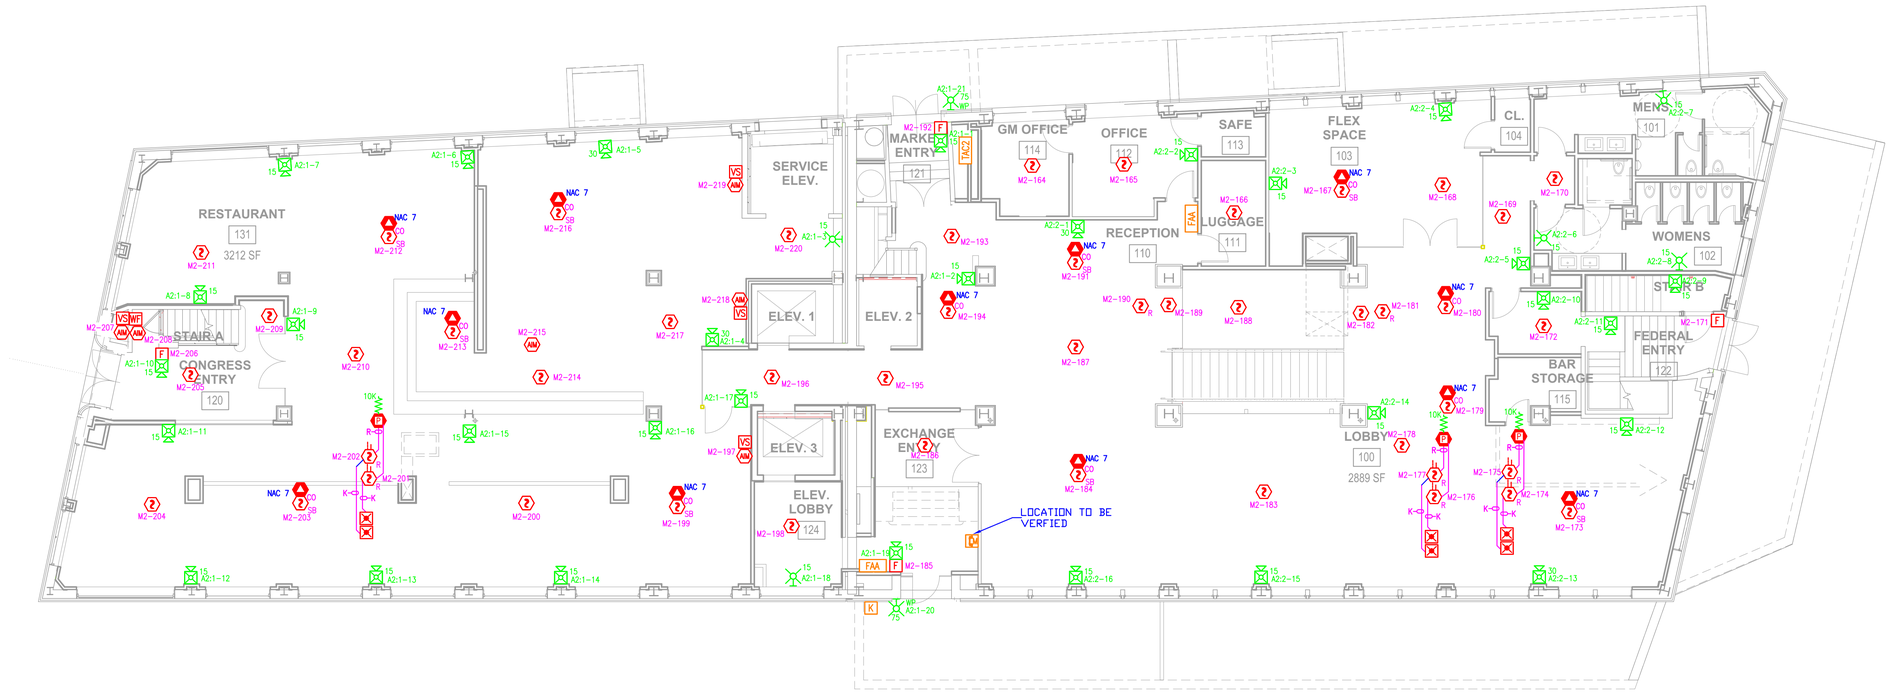

PLAN NORTH

FIRST FLOOR DEVICE PLACEMENT PLAN

SCALE: 1/8"=1'-0"

0 (IN FEET)

tyco SimplexGrinnell
Safer. Smarter. Tyco.™

DISTRICT - 147
20 THOMAS DRIVE
WESTBROOK, ME 04092
SERVICE 207-842-6440
PHONE: 207-842-6440
FAX: 207-842-8439

PRESS HOTEL

PRESS HOTEL
119 EXCHANGE ST
PORTLAND, ME

ISSUE LOG

MARK	DATE	CAD	CHK	DESCRIPTION
1	5-28-14	JD	KG	REVISED PER ENGINEERS COMMENTS & ADDED AOR SYSTEM

Revisions shown with 1 symbol

DRAWN BY:	JD
CHECKED BY:	KG
ISSUE DATE:	4/24/14
JOB #:	977465501
PROJECT #:	147:PRE-BOOKED

SIMPLEXGRINNELL © 2013

SYSTEM:
FIRE ALARM SYSTEM

SHEET:
FIRST FLOOR DEVICE PLACEMENT PLAN

FA-103

IMPORTANT NOTICE TO USERS: By accepting or using this drawing, you agree that the information contained herein is the property of SimplexGrinnell. The disclosure of information in this drawing is not a publication. The disclosure, duplication or transmission of this drawing does not convey any rights in the information contained herein and shall not be construed as a license to use or reproduce the drawing or the information contained herein. The drawing and the information contained herein shall not be used, disclosed, duplicated or transmitted by you, directly, or indirectly by your agents or employees, except in connection with your business relationship with SimplexGrinnell and then only with the written permission of SimplexGrinnell. The drawing and the information contained herein shall not be used in any manner detrimental to the interests of SimplexGrinnell. If you do not agree to these restrictions, please return this drawing to SimplexGrinnell at once. Any use, reuse, copying, modification or alteration of the information contained herein shall be at the sole risk of the user. You agree to indemnify and hold SimplexGrinnell harmless from any and all claims for loss, damage or injury arising directly or indirectly therefrom. Any use, reuse, copying, modification or alteration of this drawing by any third party, used on other projects or additions to this project for which it was prepared, or used for completion of this project by any third party, SimplexGrinnell disclaims all liability for the use or reuse of altered files by the user or any third party and such use will be a user's sole risk. User shall, to the fullest extent permitted by law, defend, indemnify, and hold SimplexGrinnell harmless from any and all claims for loss, damage or injury arising directly or indirectly therefrom.

LAST SAVED BY: JUDIELACRUZ
LAST PRINTED: 5/29/2014 3:07:41 PM
24" x 36" - Arch D Size