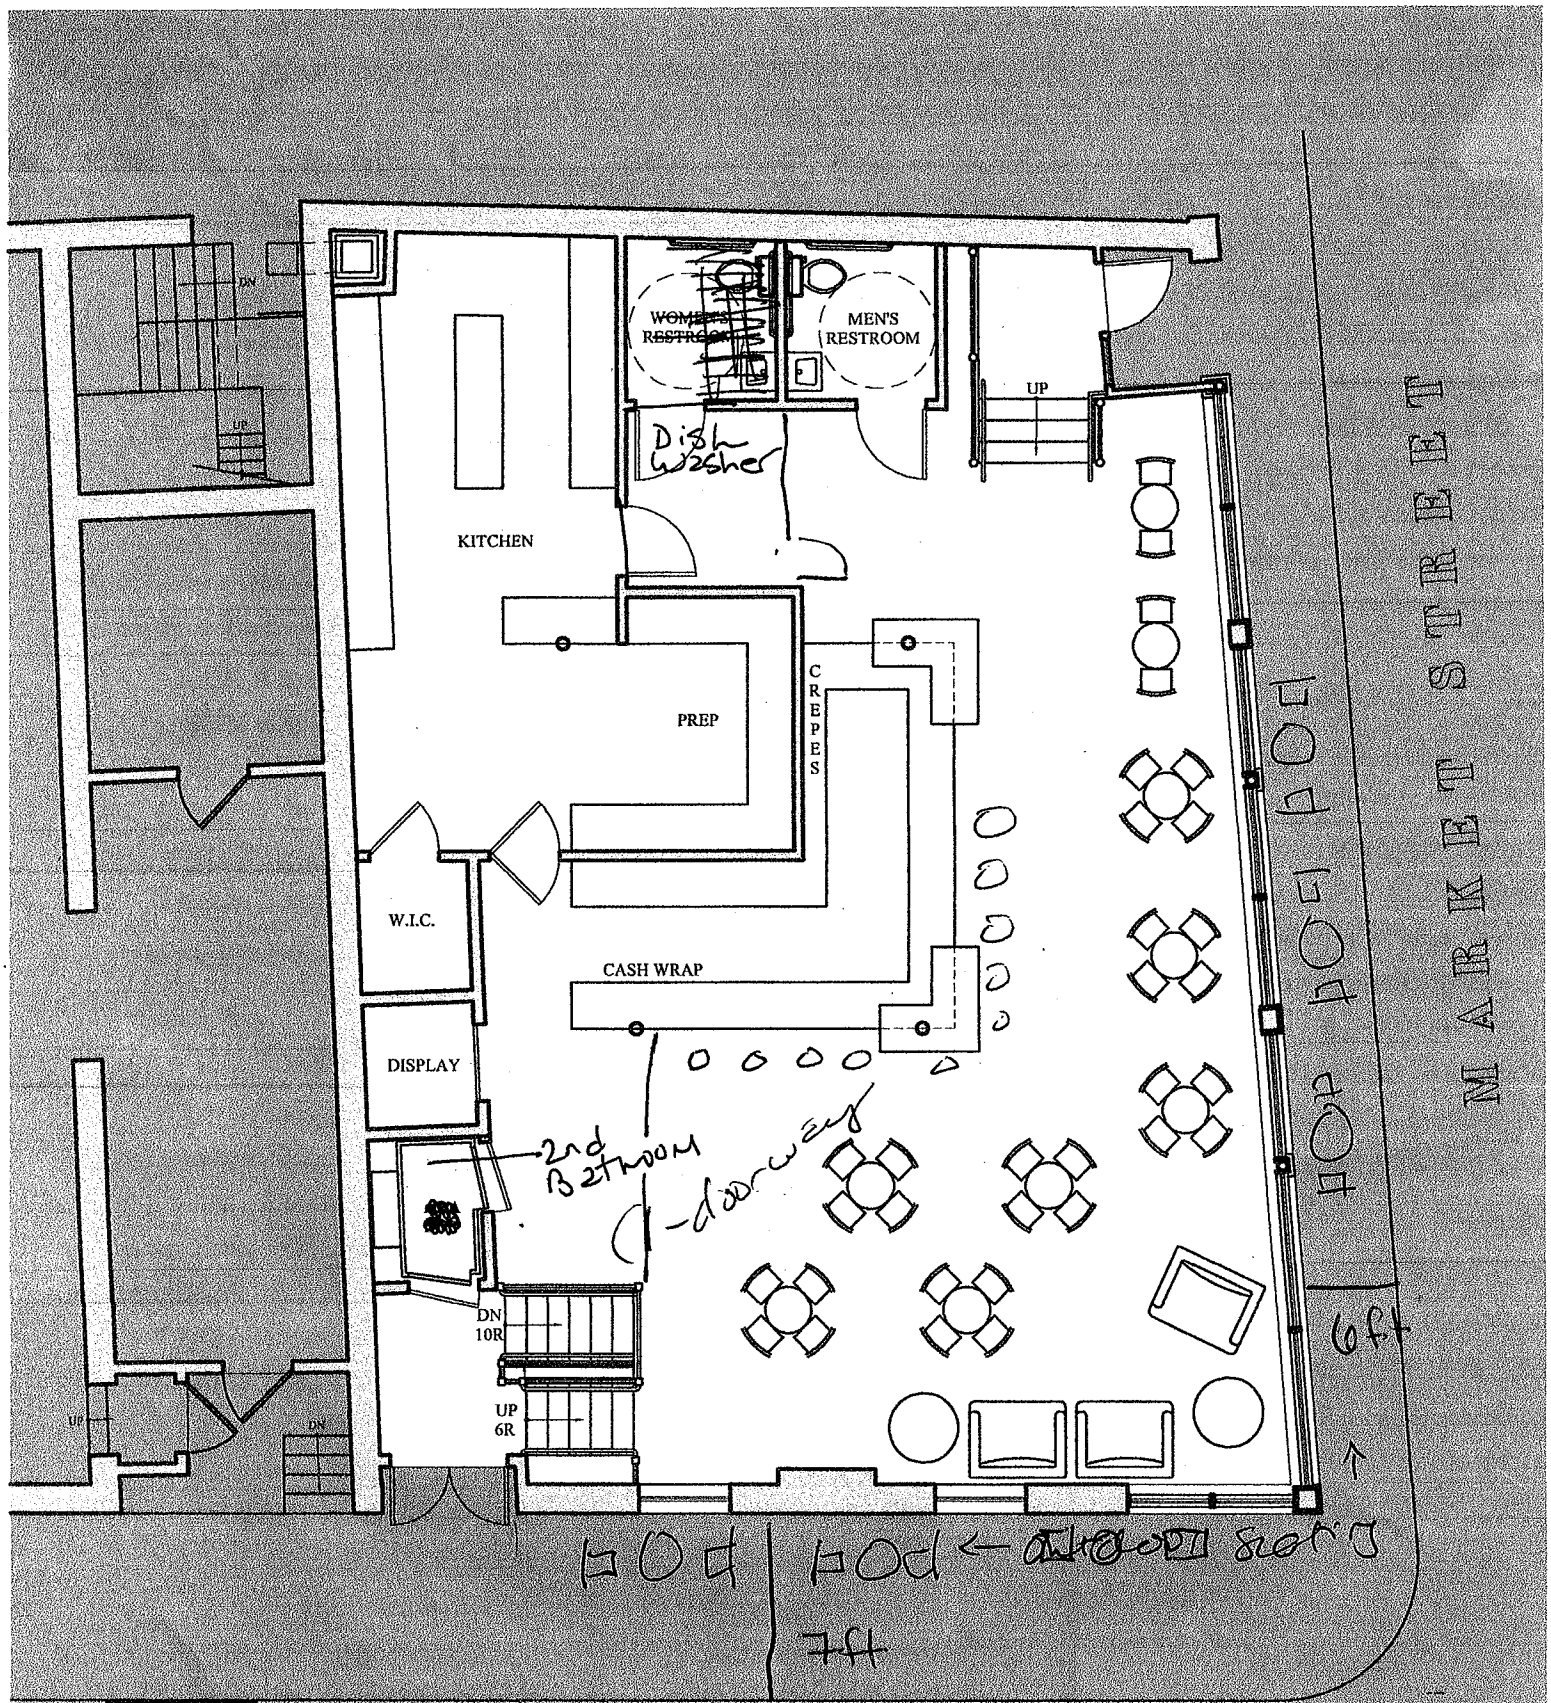

MARK MUELLER ARCHITECTS

100 COMMERCIAL ST - SUITE 205
PORTLAND, MAINE 04101
P: 207.774.9057 - F: 207.773.3851
E: rf@muellerarchitects.com

46 MARKET STREET

PORTLAND, MAINE

OCTOBER 31, 2014