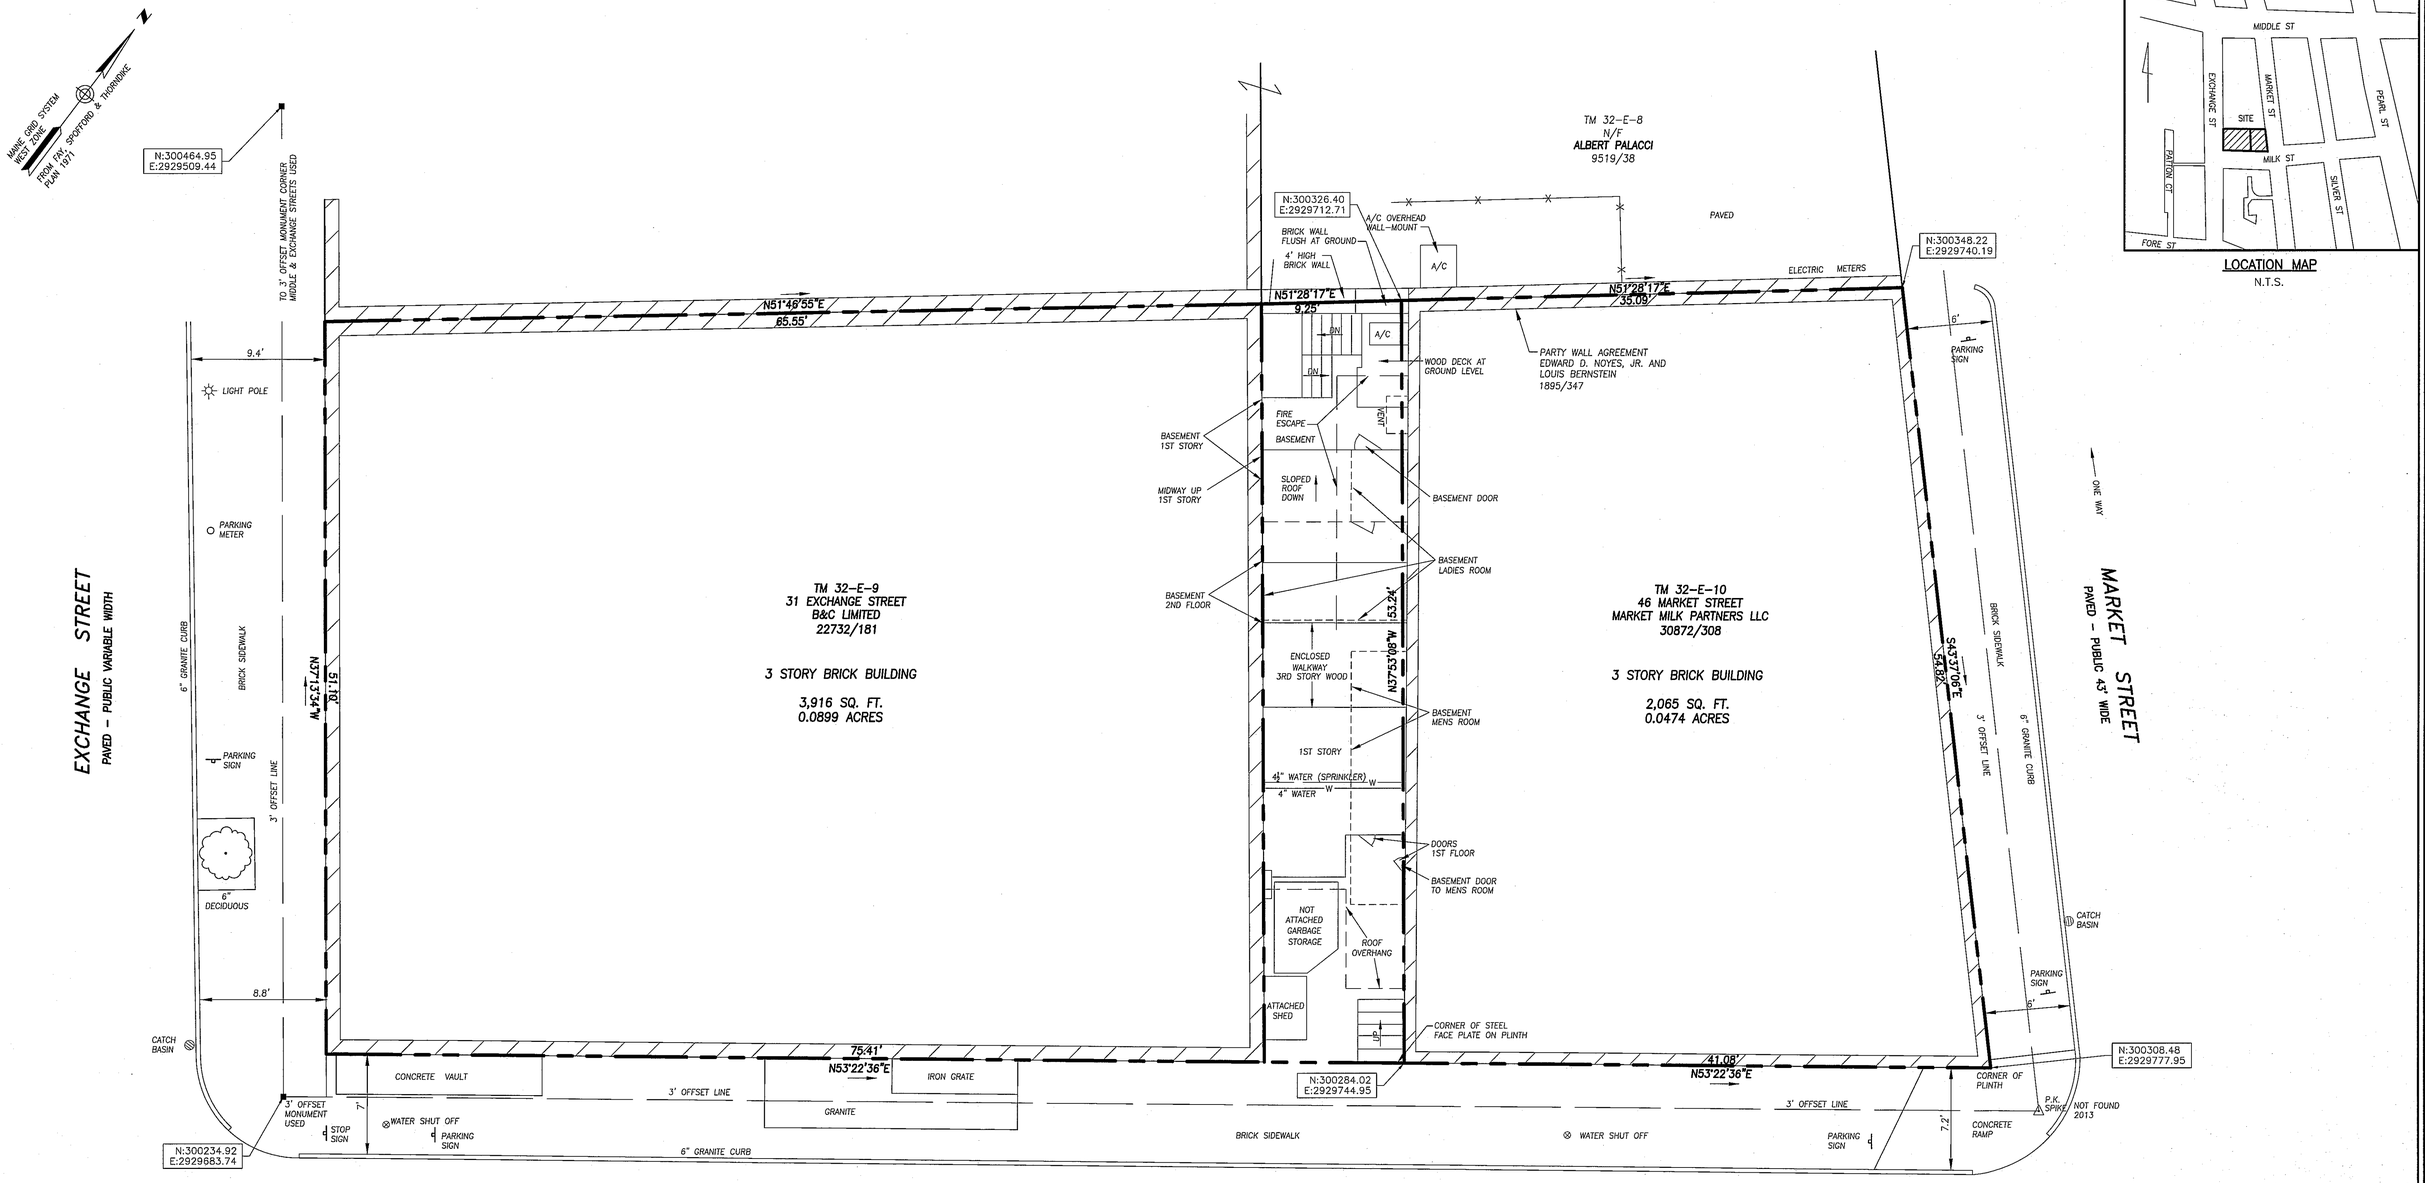

LOCATION MAP
N.T.S.

MILK STREET
COBBLESTONES – PUBLIC 45' WIDE

APPROVED BY THE CITY OF PORTLAND PLANNING BOARD

_____ DATE

GRAPHIC SCALE
0 5' 10' 20'

PLAN REFERENCES

1. LAND TITLE SURVEY OF SQUIRE MORGANS IN PORTLAND, MAINE FOR THOMAS TIBERII, JUNE 13, 1981 BY OWEN HASKELL, INC.
2. PLAN OF PROPERTY IN PORTLAND, MAINE MADE FOR OLD PORT PARTNERSHIP BY H.I. & E.C. JORDAN CO., INC. DATED DEC. 13, 1983.
3. SKETCH PLAN OF LAND AT MILK, MARKET & EXCHANGE STREETS IN THE FILES OF E.C. JORDAN LABELED #83 AND BEING UNTITLED AND UNDATED.

NOTES

1. OWNER OF RECORD: MARKET MILK PARTNERS, LLC CCRD 30872/308
2. COORDINATES LISTED ARE MAINE STATE PLANE COORDINATES WEST ZONE NAD1983. BASED ON DPW ENGINEERING CONTROL PROVIDED BY DPW ENGINEERING DEPARTMENT: MONUMENT AT THE SOUTHWEST CORNER OF EXCHANGE AND MIDDLE N 300446.73, E 2929464.94 PK NAIL NORTHEAST CORNER OF UNION AND MIDDLE N 300288.00, E 2929081.42.
3. BEARINGS ARE BASED ON 1971 FAY SPOFFORD & THORNDIKE PLAN.

CERTIFICATE

OWEN HASKELL, INC. CERTIFIES THAT THIS PLAN IS BASED ON, AND THE RESULT OF, AN ON THE GROUND FIELD SURVEY AND THAT TO THE BEST OF OUR KNOWLEDGE, INFORMATION AND BELIEF, IT CONFORMS TO THE BOARD OF LICENSURE FOR PROFESSIONAL LAND SURVEYORS CURRENT STANDARDS OF PRACTICE.

8/9/91 — DATE — ORIGINALLY SIGNED BY JOHN P.R. CYR

RE-INSPECTED — ELLEN C. BREWER, PLS 2367

RECORDING PLAT
OF
46 MARKET STREET
PORTLAND, MAINE
MADE FOR OWNER OF RECORD
MARKET MILK PARTNERS, LLC
104 GRANT STREET, PORTLAND, MAINE

OWEN HASKELL, INC.
390 U.S. ROUTE ONE, FALMOUTH, ME 04105 (207)774-0424
PROFESSIONAL LAND SURVEYORS

		Date	Job No.
Drwn By	OHI	NOVEMBER 1, 2013	2013-188P
Trace By	JLW	Scale	Drwg. No.
Check By	JWS	1" = 5'	1
Book No.	FILE		