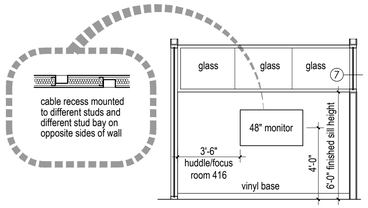

6 Interior Elevation
1/4"= 1'-0"

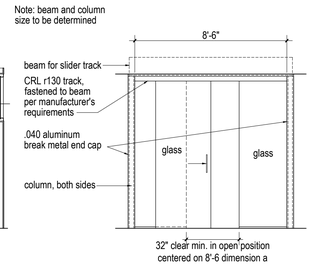

5 Interior Elevation
1/4"= 1'-0"

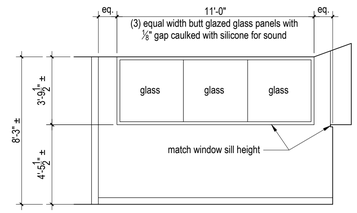

4 Interior Elevation
1/4"= 1'-0"

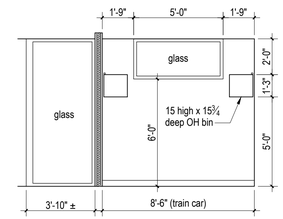

3 Interior Elevation
1/4"= 1'-0"

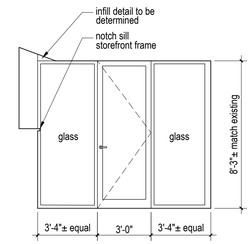

2 Interior Elevation
1/4"= 1'-0"

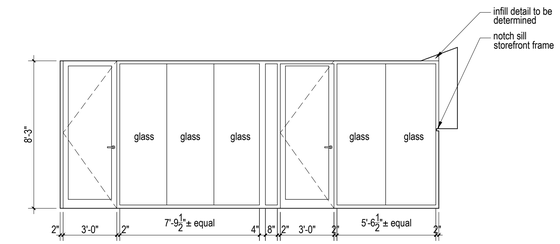

1 Interior Elevation
1/4"= 1'-0"

7 Detail
1 1/2"= 1'-0"

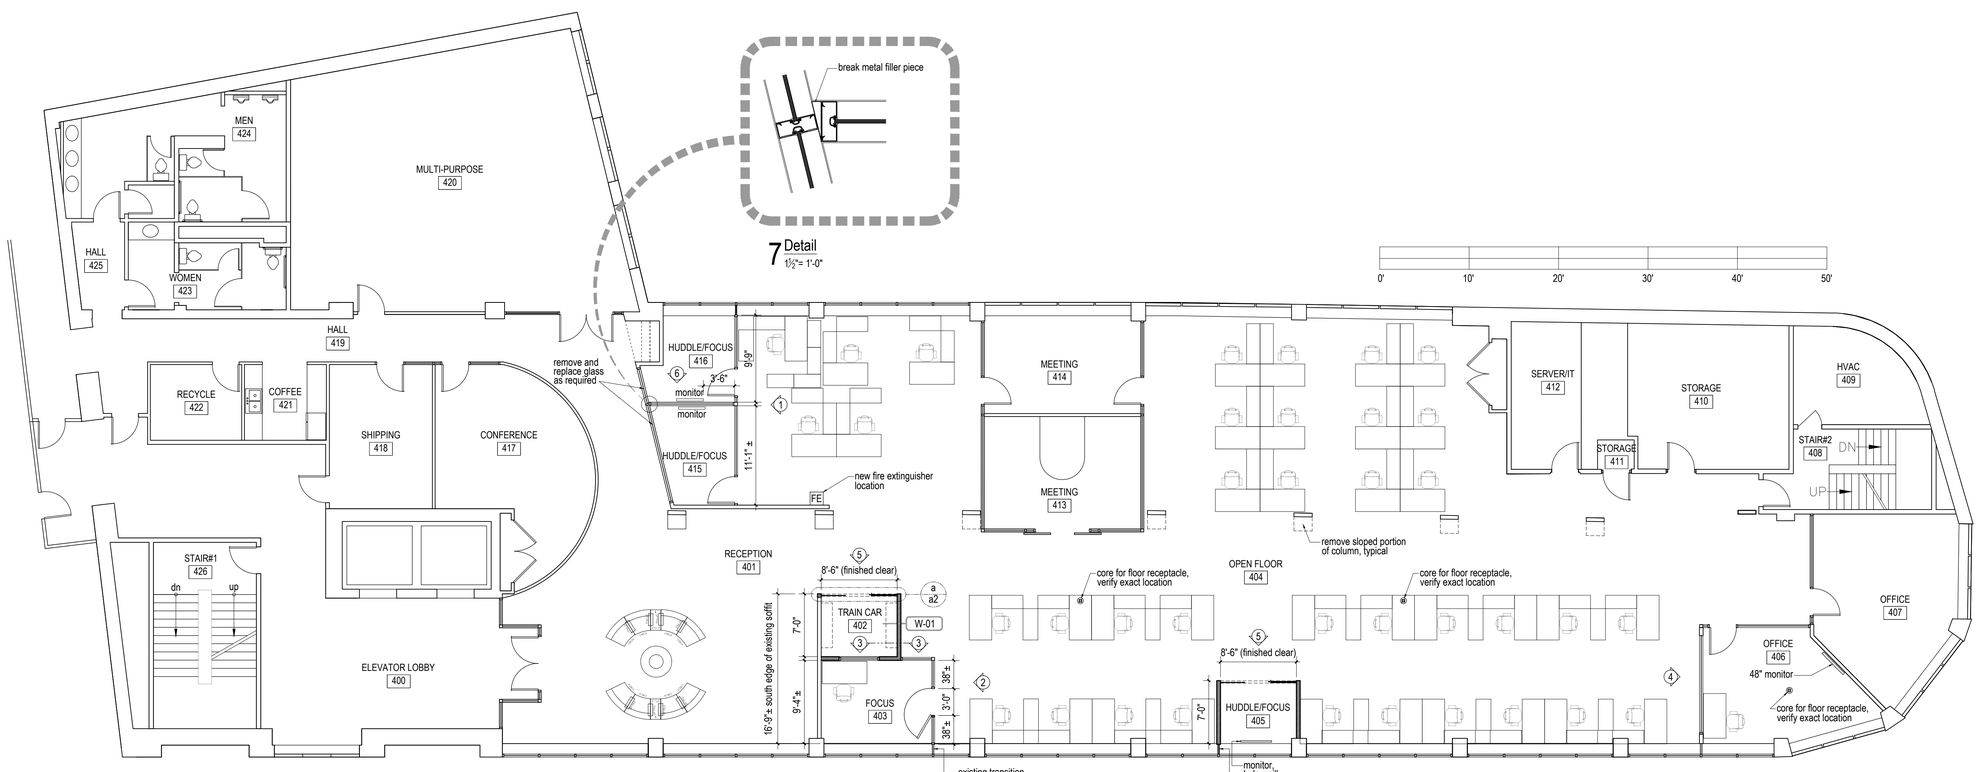

NOTE: All dimensions shown are clear, finished dimensions between faces of gypsum wall board, unless noted as rough opening, framing, minimum size required, etc.

1 4th Floor Plan
1/8"= 1'-0"

LEGEND

D-01 remove existing gypsum board partition wall
D-02 remove existing storefront frame and gypsum board soffit above
W-01 New gypsum board partition wall, 6" above ceiling line

plan north

AZIMUTH LLC
josef chalat
architect
327 ocean house road
Cape Elizabeth, Maine

office 207 799 0404
cell 207 318 3234

e: azimuth@maine.rr.com

LICENSED ARCHITECT
JOSEF CHALAT
AR2354
STATE OF MAINE

© josef chalat, architect
2015 ∞ all rights reserved

wtf
workplace transformation facilitation

MAY 28, 2015, CLIENT REVIEW
June 1, 2015, for permit and construction

Kepware Technologies
3rd floor Tenant Improvements
400 Congress Street, Portland, Maine 04101
Contractor/Owner: A&M Partners,
120 Exchange Street Portland ME
CBL: 032 G001001, B3 Zoning District

4th floor plan
interior elevations

a1
4 of 5