The Portland Heathall Co.
104 Exchange St.
Portland ME. 04101

Drawn by Paul Roy
Lebel's Sheet Metal
221 Lincoln St.
Lewiston Me 04240

Page 5 - Drawing
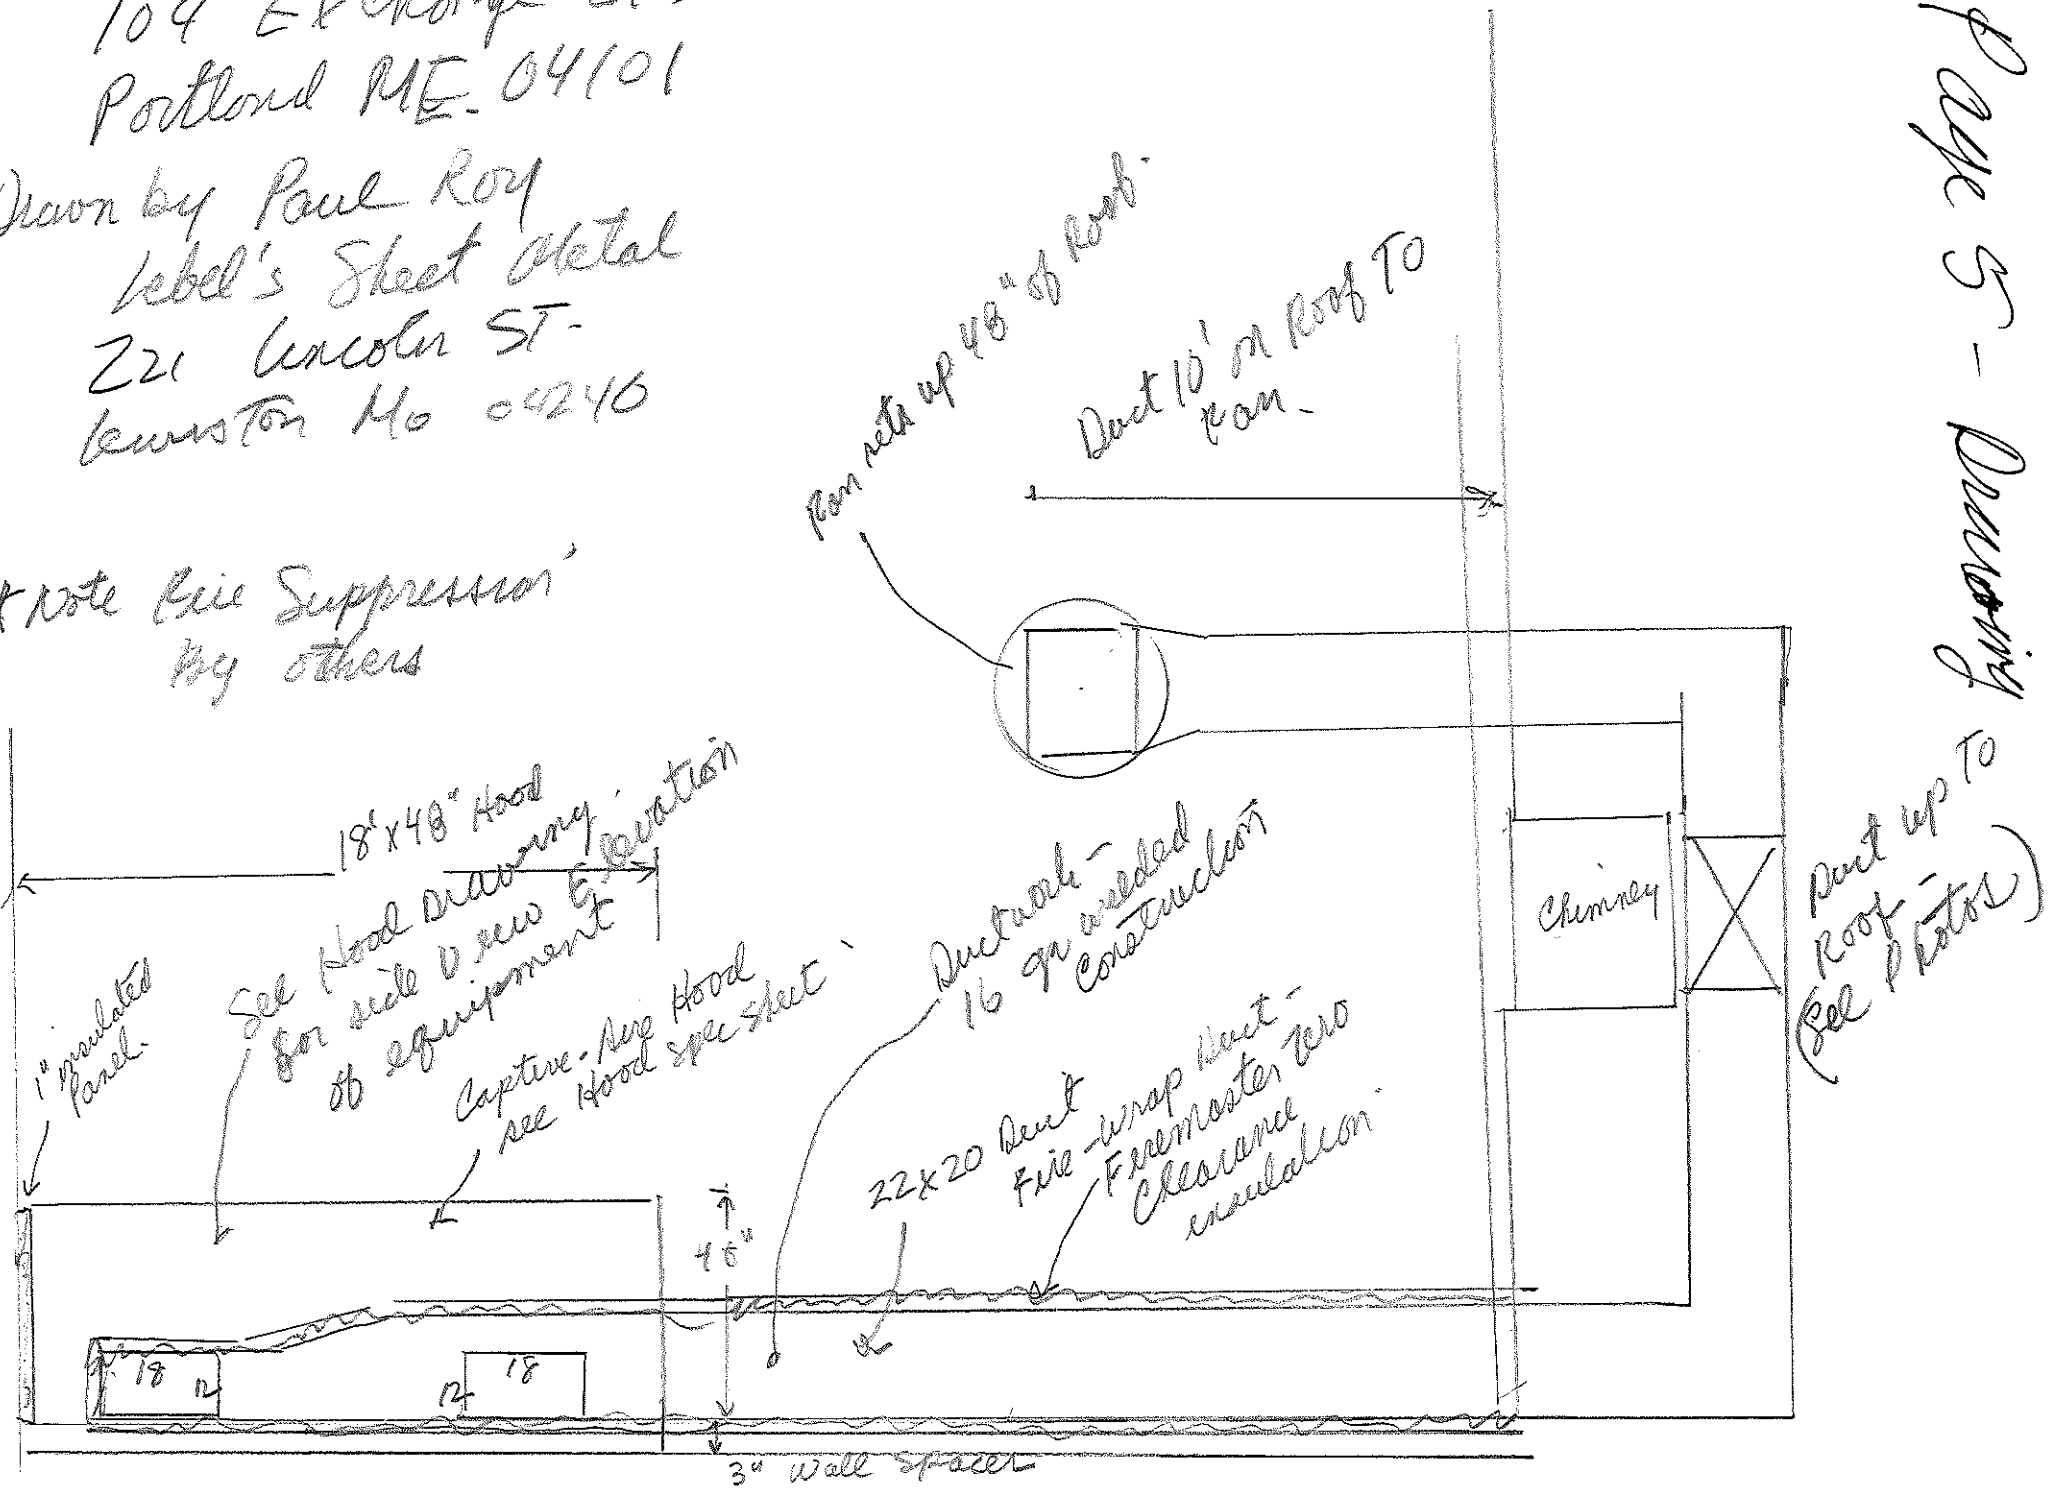
* Note Fire Suppression by others