Range Guard Wet Chemical Systems Pre-Engineered Fire Suppression System

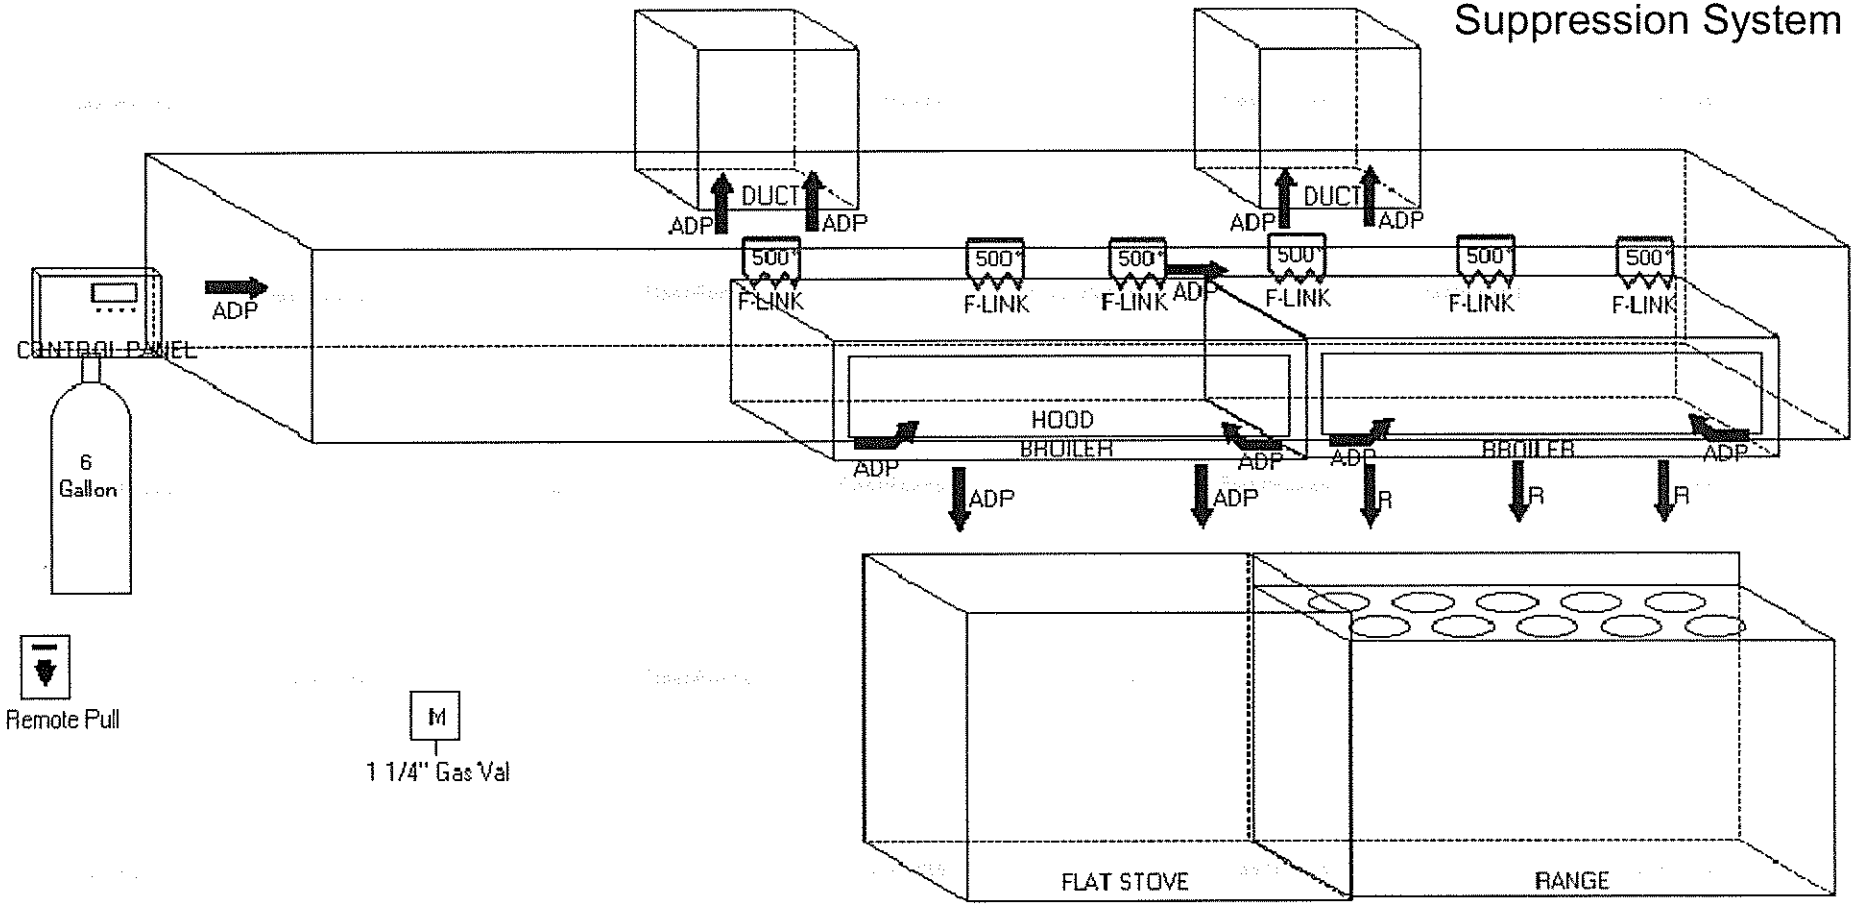

Total System Flow Points = 15

FLASH POINTS ™	Designed & Installed by: Firesafe Equipment Po Box 1355 Auburn, ME 04211 207-784-7525	For: PORTLAND MEATBALL	Lic #: Designer: Job #: Date: 9/28/2016	Stamp