TYPICAL ACCESSIBILITY INFORMATION

ALL PLANS

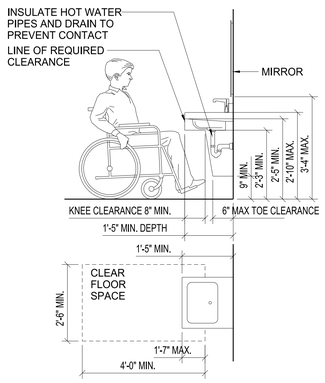

1 SINK OR VANITY

ID-001 SCALE: NOT TO SCALE

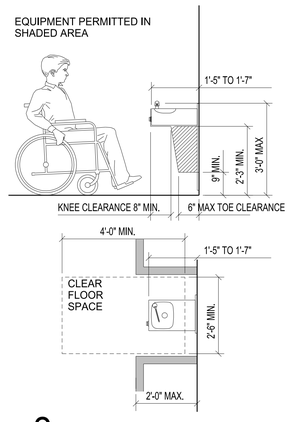

2 DRINKING FOUNTAIN

ID-001 SCALE: NOT TO SCALE

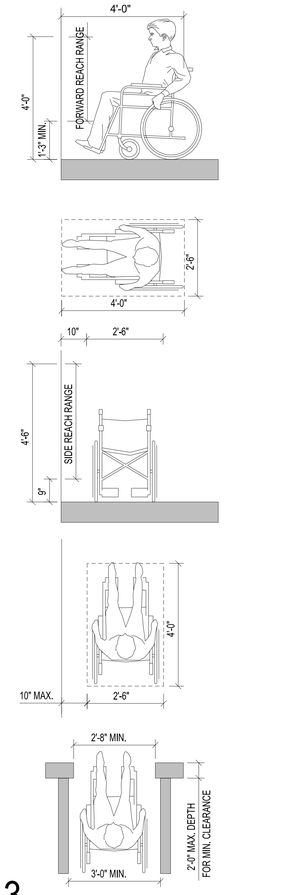

3 REACH RANGES

ID-001 SCALE: NOT TO SCALE

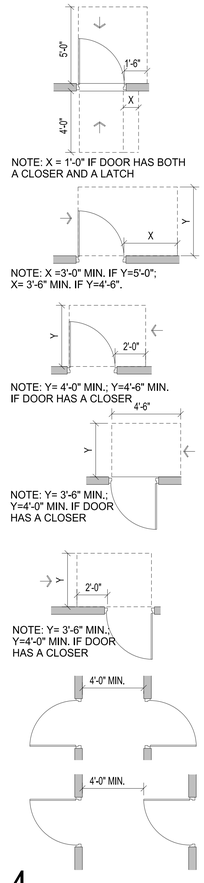

4 CLEARANCES

ID-001 SCALE:

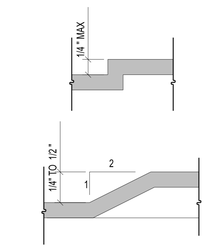

5 THRESHOLDS

ID-001 SCALE: NOT TO SCALE

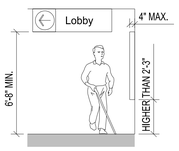

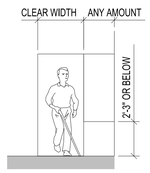

6 PROTRUDING OBJECTS

ID-001 SCALE: NOT TO SCALE

TYPICAL DEVICE MOUNTING DETAILS

NOTE: COORDINATE LOCATION OF OUTLETS WITH FINISH WALL PANEL JOINTS BEFORE SETTING OUTLETS IN GYPSUM BOARD/METAL STUD PARTITION

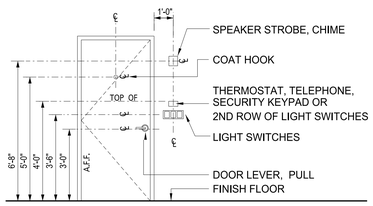

TYPICAL WALL MOUNTED DEVICE LOCATIONS

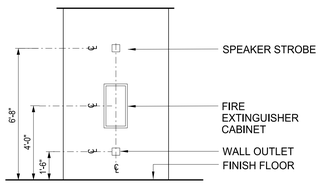

TYPICAL DEVICE ALIGNMENTS WITH FIRE EXTINGUISHER CABINET

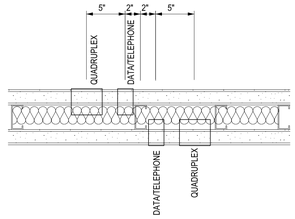

NOTE:
METAL STUD PLACEMENT MUST HOLD TO THIS CONFIGURATION TO ALLOW FOR PLACEMENT OF OUTLETS IN THIS POSITION.

GRAPHIC SYMBOLS

CONSTRUCTION — ALL PLANS

XXX / XXX	COLUMN GRID
	EXISTING CONSTRUCTION TO REMAIN
	EXISTING CONSTRUCTION TO BE DEMOLISHED
XXX	NEW PARTITION REFERENCE TO PARTITION TYPE
	1 HR. RATED PARTITION
	2 HR. RATED PARTITION
	ELEVATION DATUM POINT/ START POINT
ROOM NAME ####/	ROOM NAME & NUMBER
DR HR	DOOR NUMBER AND HARDWARE SET (SEE SCHEDULE)
ALIGN	ALIGN WITH ESTABLISHED SURFACES
XX	SHEET NOTE
XX	REVISION REFERENCE
XX / X-XXX	ELEVATION NUMBER SHEET NUMBER
XX / X-XXX	DETAIL NUMBER SHEET WHERE SHOWN AREA TO BE DETAILED
	MILLWORK
FHC	FIRE HOSE CABINET
FE	FIRE EXTINGUISHER WITHOUT CABINET
FEC	FIRE EXTINGUISHER WITH CABINET by J.L. INDUSTRIES, OR EQUAL. BASIS OF DESIGN: AMBASSADOR SERIES, MODEL #1015 RECESSED, FLAT TRIM with VERTICAL DUO PANEL DOOR, CLEAR TEMPERED GLAZING AND BLACK VERTICAL DECAL "FIRE EXTINGUISHER". CABINET TO BE WHITE BAKED ON ENAMEL FINISH. EXTINGUISER TYPE 4A-60B:C BY KIDDE OR EQUAL.
FV	FIRE VALVE WITHOUT CABINET
FVC	FIRE VALVE CABINET

POWER & COMMUNICATION — ID-300 SERIES

	WALL MOUNTED DUPLEX
	WALL MOUNTED FOURPLEX
	WALL MOUNTED DEDICATED DUPLEX
	WALL MOUNTED DEDICATED FOURPLEX
	WALL MOUNTED TELEPHONE RECEPTACLE
	WALL MOUNTED TELE/DATA RECEPTACLE
CH	WALL MOUNTED PHONE CHIME
F	FLUSH FLOOR POKE-THRU RECEPTACLE w/ TELE/DATA and A/V
	FLUSH FLOOR MOUNTED RECEPTACLE w/ TELE/DATA and A/V
	FLUSH MOUNTED POWER JUNCTION BOX w/ HARDWIRE CONNECTION
	WALL MOUNTED CALL BELL
	POWER JUNCTION BOX FOR WHIP CONNECTION TO FURNITURE
	TELECOMM JUNCTION BOX FOR WHIP CONNECTION TO FURNITURE
KP	KEY PAD (RE: SECURITY DRAWINGS)
AV	WALL MOUNTED A/V RECEPTACLE AND/OR DEVICE (SEE A/V DWGS.)
TV	WALL MOUNTED TV RECEPTACLE (SEE A/V DWGS.)
TP	WALL MOUNTED TOUCH PANEL CONTROL (SEE A/V DWGS.)
DR	DOOR RELEASE BUTTON
FA	FIRE ALARM ANNUNCIATOR PANEL
FP	FIRE ALARM PULL STATION
ST	FIRE STROBE
$x	LIGHT SWITCH / OCCUPANCY SENSOR / DIMMER (X IS THE NUMBER OF SWITCHES PER PLATE, SEE ELEC. DWGS.)
T	THERMOSTAT (SEE HVAC DWGS.)
X	EQUIPMENT ITEM - SEE SCHEDULE

GRAPHIC SYMBOLS (CONTINUED)

REFLECTED CEILING — ID-300 SERIES

	ACOUSTICAL CEILING AND GRID
X'-X"	CEILING HEIGHT
A	RECESSED 2 x 2 INDIRECT COMPACT FLUORESCENT
C	COMPACT FLUORESCENT DOWNLIGHT
CW	COMPACT FLUORESCENT WALL WASH FIXTURE
G	DIRECT SURFACE MOUNTED FLUORESCENT- WALL OR CEILING
J	FLUORESCENT TASK -UNDER CABINET MOUNTING
K	FLUORESCENT STRIP
U	LINEAR LED
	WIRELSS ACCESS POINT
OS	OCCUPANCY SENSOR
	EXIT SIGN
SP	SPEAKER (REFER TO A/V DRAWINGS FOR INFORMATION)
	CONCEALED SPRINKLER HEAD (SHOWN FOR COORDINATION ONLY. REFER TO FP DWGS.)
GB	GLASS BREAK (SEE SECURITY DRAWINGS)
M	MOTION SENSOR (SEE SECURITY DRAWINGS)
	SECURITY CAMERA (SEE SECURITY DWGS.)
	RECESSED SHADE
	SUPPLY AIR DIFFUSER (SHOWN FOR COORDINATION ONLY. REFER TO HVAC DWGS.)
	RETURN AIR GRILL (SHOWN FOR COORDINATION ONLY. REFER TO HVAC DWGS.)
	LINEAR SUPPLY AIR DIFFUSER. (SHOWN FOR COORDINATION ONLY. REFER TO HVAC DWGS.)
	CIRCULAR DIFFUSER
SD	SMOKE DETECTOR
EF	EXHAUST FAN (SEE HVAC DWGS.)
	ACCESS PANEL

FINISH — ID-400 SERIES

XXXXX / XXXXX	WALL FINISH BASE FINISH EXTENT OF FINISH
XXXXX	SPECIAL FINISH
XXXXX	FLOOR FINISH
	CHANGE IN FLOOR FINISH

KLING STUBBINS
2301 Chestnut Street
Philadelphia, Pennsylvania
19103
P 215.569.2900
F 215.569.5963
W www.klingstubbins.com

Fidelity's Engineering Consultant :
RDK ENGINEERS
Richard D. Kimball Company, Inc.
Seaport Center
Boston, MA 02210-1964
P 617-345-8885
F 617-345-4226
W www.rdkengineers.com

Seals:

Joseph A. Castner, Maine License No. 3583

General Notes:

Project Title:

Fidelity INVESTMENTS
Fidelity Real Estate Company
245 Summer Street
Boston, MA20110

Fidelity Investor Center
3 Canal Plaza
Portland, ME 04112
Branch ID No. 120

Number	Description	Date
	ISSUED FOR PERMIT & CONST	03 OCT 14

Key Plan: Project North

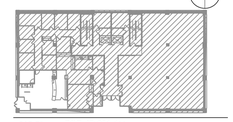

CAD File: POR_ID-001.dgn
Project No.: K2812515 R24
Copyright: 2014 KlingStubbins, Inc or LLC

Drawing Sheet Title :

GRAPHIC SYMBOLS, TYPICAL ACCESSIBILITY INFORMATION & DEVICE MOUNTING DETAILS

Drawing Sheet Number:

ID-001

Owner's Drawing Sheet No.:

Printed on Tuesday September 30 2014 at 11:48AM kmackenzie @@@@@@
K:\K2\K2812515\R24 Portland ME Expansion\Design\1_Disciplines\Interior\POR_ID-001 (symbols).dgn