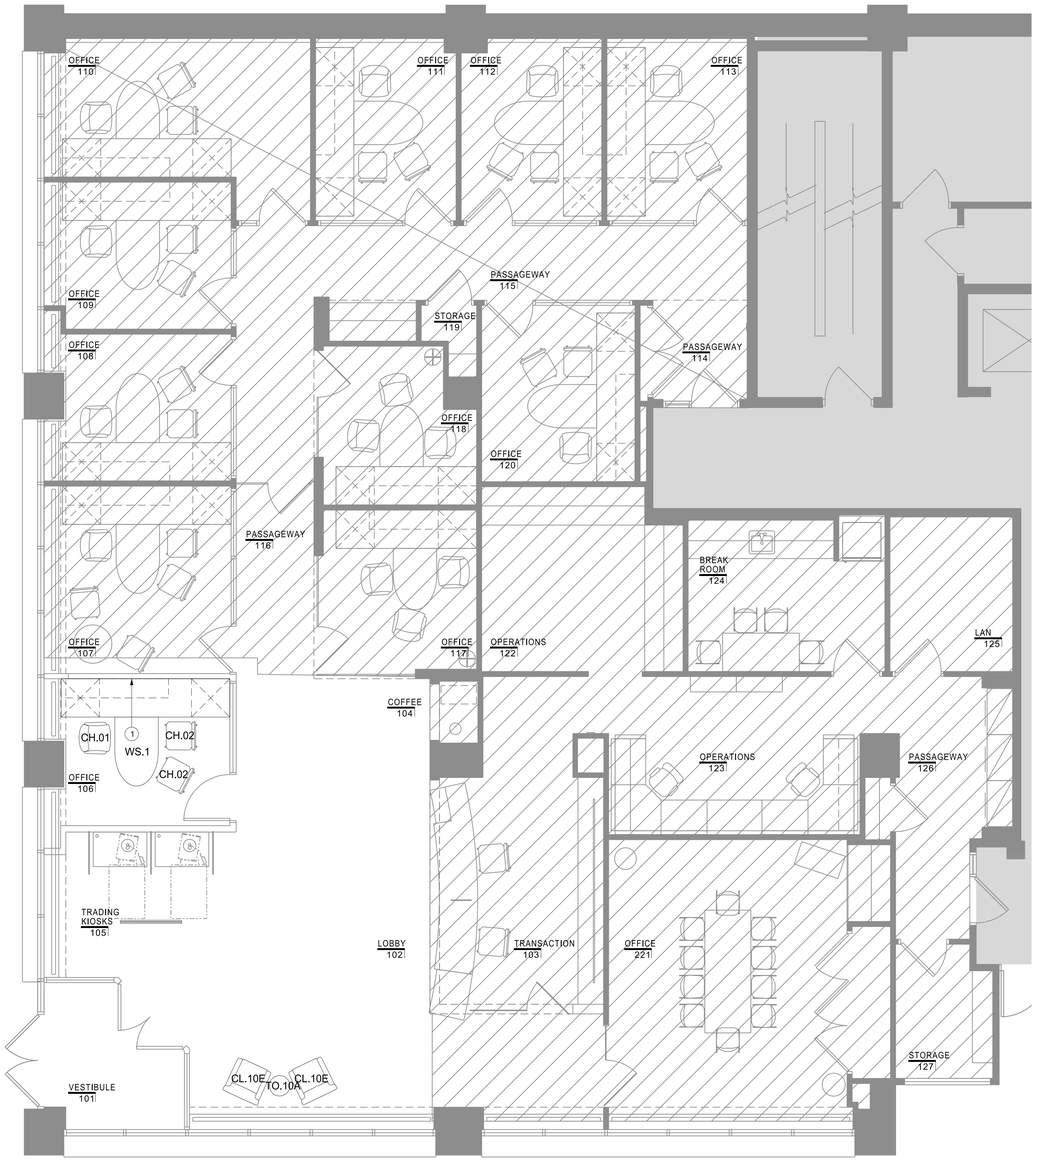

2 FURNITURE PLAN
ID-401 SCALE: 1/4" = 1'-0"

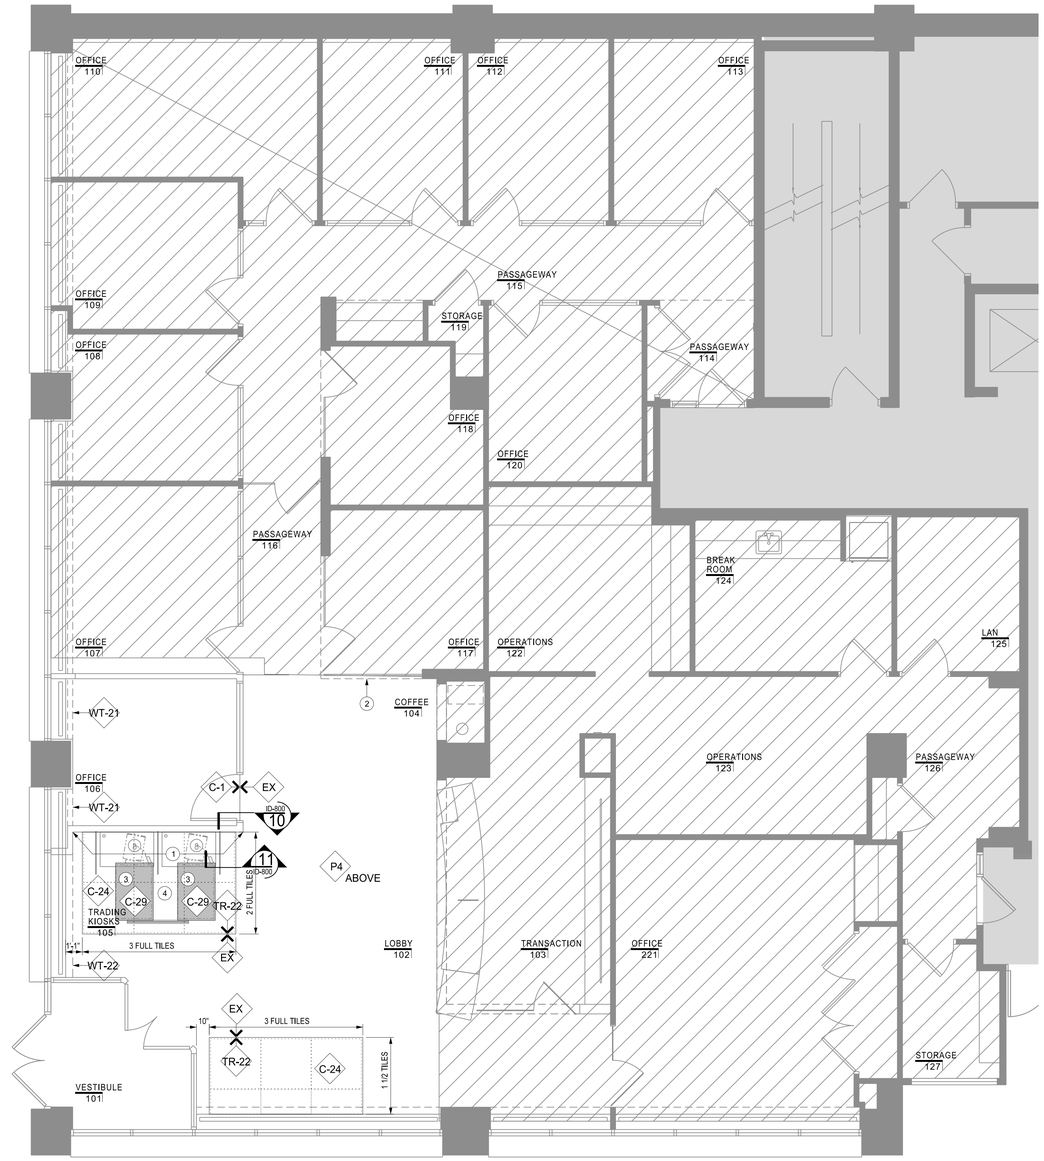

1 FINISH PLAN
ID-401 SCALE: 1/4" = 1'-0"

FURNITURE PLAN NOTES

1. PROVIDE FIRE-RETARDANT CONCEALED BLOCKING WITHIN PARTITION CONSTRUCTION FOR SUPPORT OF WALL HUNG FURNITURE. FROM 66" TO 72" AFF.

FURNITURE SCHEDULE

1	CH.01	OFFICE - TASK CHAIR (MATCH EXG)
2	CH.02	OFFICE - GUEST CHAIR (MATCH EXG)
2	CL.10E	LOBBY / SEMINAR ROOM - ARM CHAIR
1	TO.10A	LOBBY / SEMINAR ROOM - TABLE

SHEET NOTES

1. PLAN IS FOR INFORMATION ONLY.

FINISH PLAN NOTES

1. LEVEL 5 FINISH. END AT INSIDE CORNER.
2. DASHED LINE INDICATES LINE OF SOFFIT ABOVE.
3. ACTIVATION MATT ZONE TO BE CONCEALED UNDER CARPET. SEE SECTION DETAIL 11/ID-800.
4. REFER TO SHEETS ID-840 FOR ADDITIONAL FINISH INFORMATION.

SHEET NOTES

1. ALL SPACES TO RECEIVE PAINT P1, BASE B1 & CARPET C1, UNLESS OTHERWISE NOTED.

2. RE: ID-800 FOR FLOORING TRANSITION DETAILS

KLING STUBBINS
2301 Chestnut Street
Philadelphia, Pennsylvania
19103

P 215.569.2900
F 215.569.5963
W www.klingstubbins.com

Fidelity's Engineering Consultant :

RDK ENGINEERS
Richard D. Kimball Company, Inc.
Seaport Center
Boston, MA 02210-1964

P 617-345-9885
F 617-345-4226
W www.rdkengineers.com

Seals:

Joseph A. Castner, Maine License No. 3583

General Notes:

Project Title:

Fidelity INVESTMENTS
Fidelity Real Estate Company
245 Summer Street
Boston, MA02110

Fidelity Investor Center
3 Canal Plaza
Portland, ME 04112
Branch ID No. 120

Number	Description	Date
	ISSUED FOR PERMIT & CONST	03 OCT 14

Key Plan: Project North

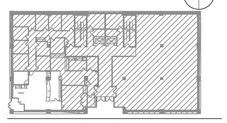

CAD File: POR_ID-401.dgn
Project No.: K2812515 R24
Copyright: 2014 KlingStubbins, Inc or LLC

Drawing Sheet Title :

FINISH PLAN
AND
FURNITURE PLAN

Drawing Sheet Number:

ID-401

Owner's Drawing Sheet No.:

K:\K2\K2812515\R24 Portland ME Expansion\Design\1_Disciplines\Interior\POR_ID-401 (finish plan and furniture plan).dgn
Printed on Tuesday September 30 2014 at 12:55PM
kmackenzie