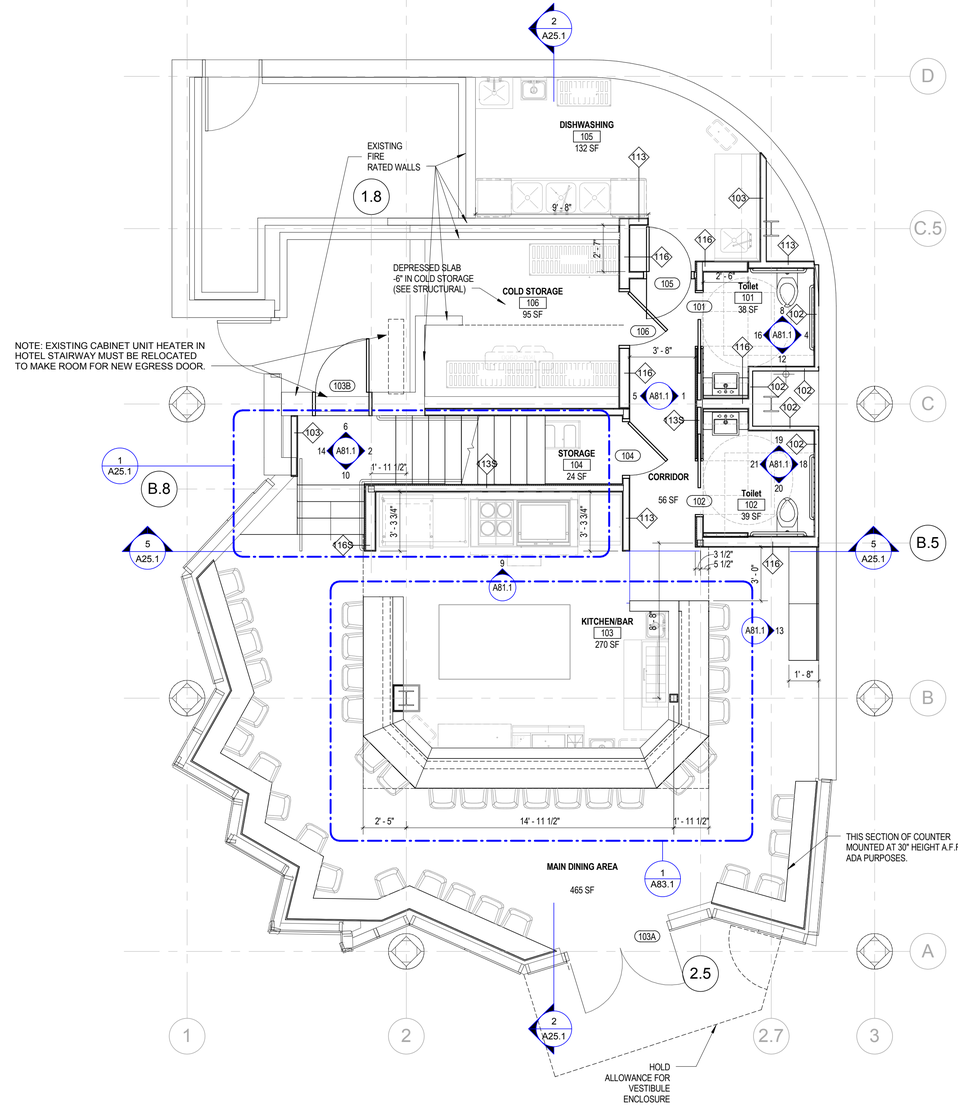

1 Ground Floor
1/4" = 1'-0"

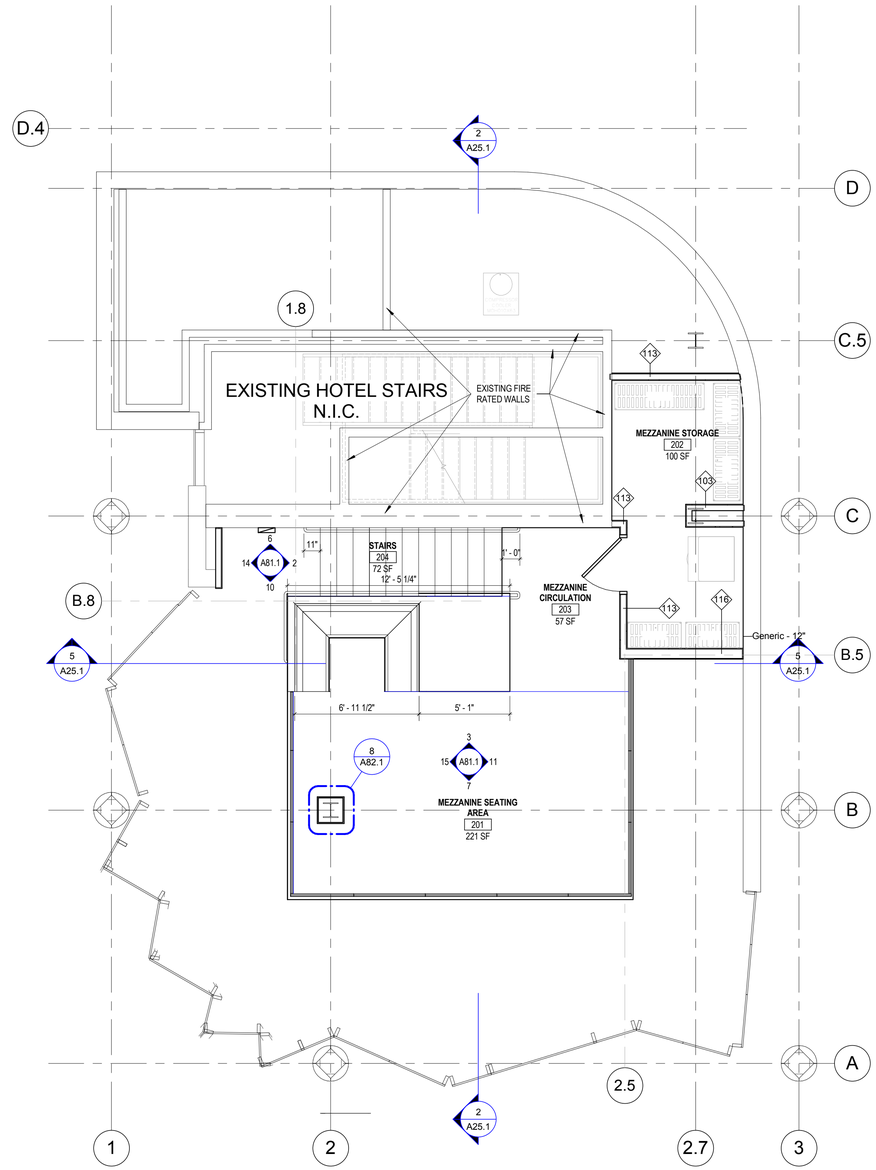

2 MEZZANINE
1/4" = 1'-0"

0' 2' 4' 8' 16'

CANAL 5 STUDIO
Architecture / Planning / Interior Design
207 553 2115
One Canal Plaza, Suite 888
Portland, Maine 04101
canal5studio.com

Project Title

443 Fore Street

443 Fore Street, Portland, ME 04101

CSS Project No. 14011

THIS DRAWING IS THE PROPERTY OF CANAL 5 STUDIO
AND IS NOT TO BE COPIED OR REPRODUCED IN PART
OR WHOLE. 2014 © CANAL 5 STUDIO

Mark	Date	Description

Project Status

ISSUED FOR PERMIT

DECEMBER 05, 2014

Drawing Title

Floor Plans

Scale: 1/4" = 1'-0"

Drawing Number

A10.1