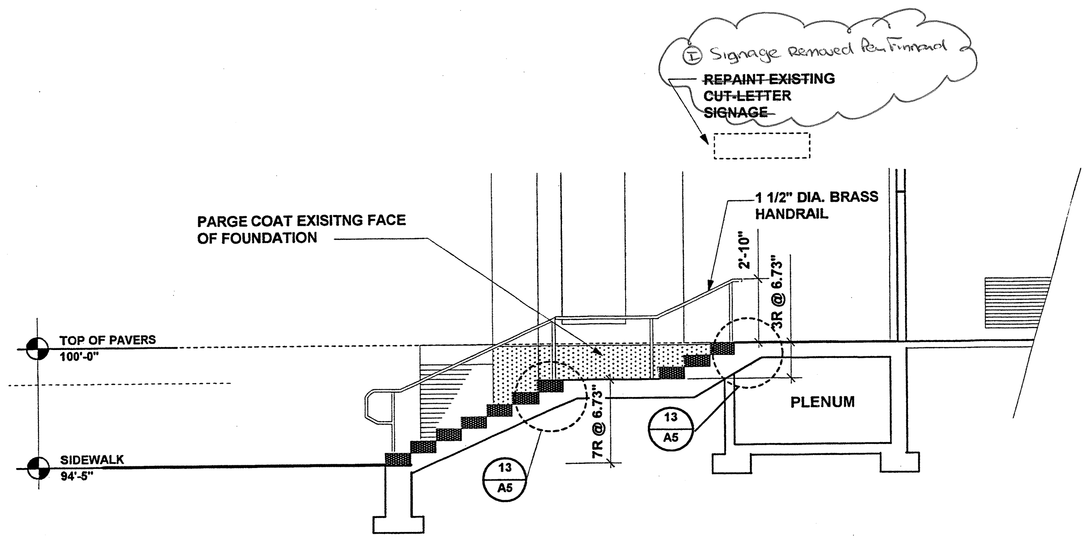

4 A4 **LONGITUDINAL SECTION**
Scale: 1/4" = 1'-0"

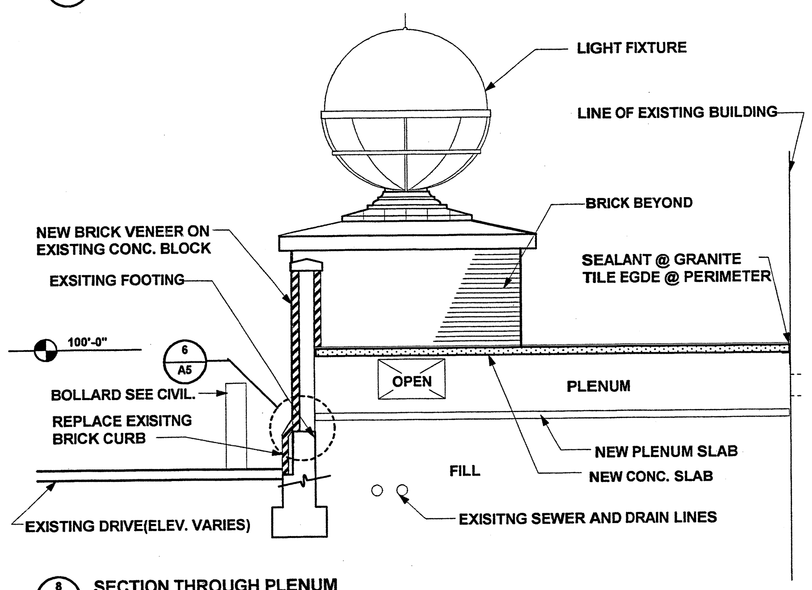

8 A4 **SECTION THROUGH PLENUM**
Scale: 1/4" = 1'-0"

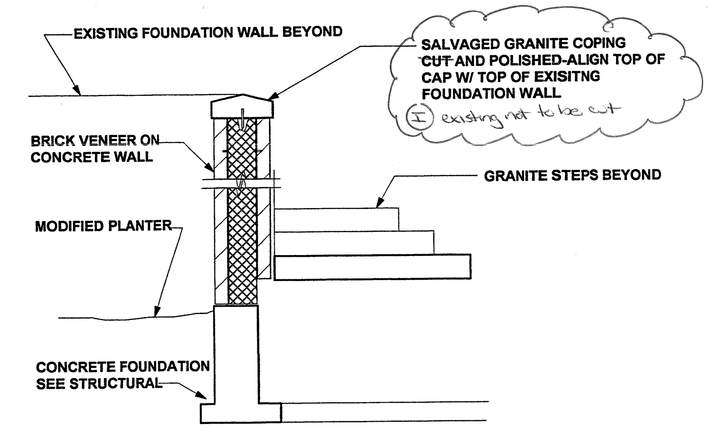

7 A4 **SECTION @ RETAINING WALL**
Scale: 1/2" = 1'-0"

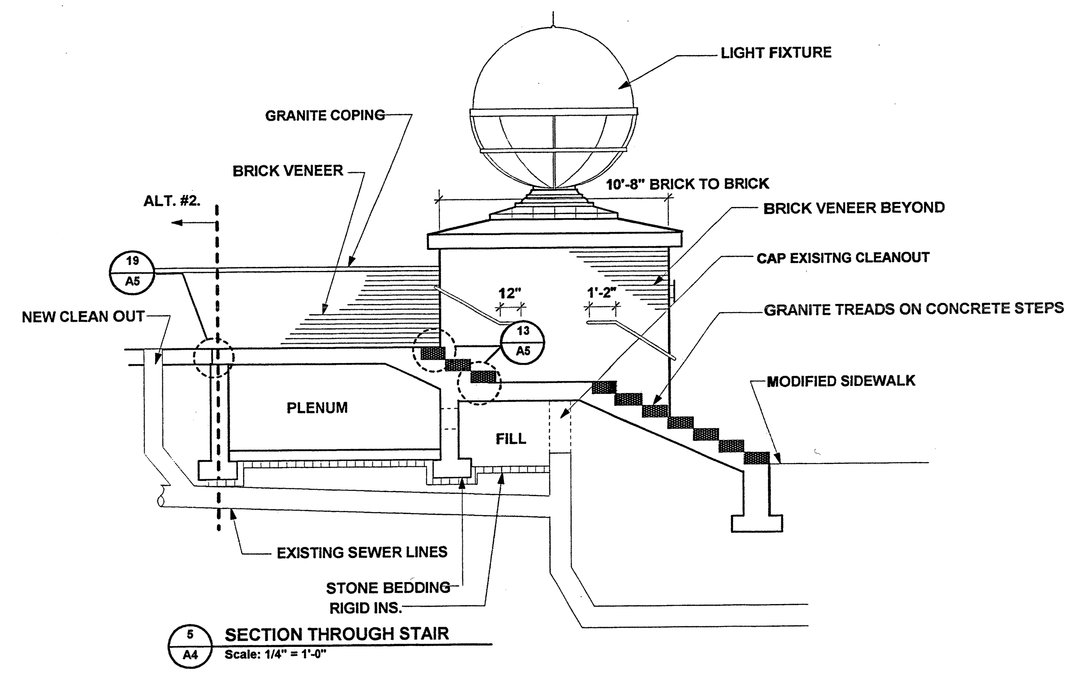

5 A4 **SECTION THROUGH STAIR**
Scale: 1/4" = 1'-0"

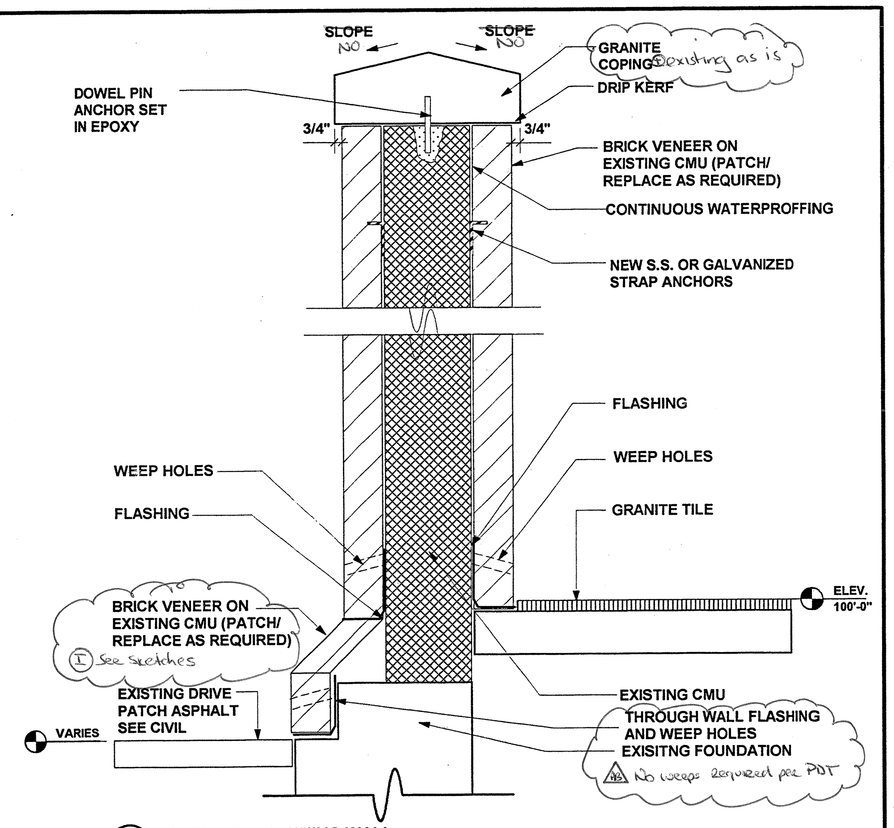

6 A4 **DETAIL @ RETAINING WALL**
Scale: 1 1/2"= 1'-0"
NOTE: ALT #2 SIM.

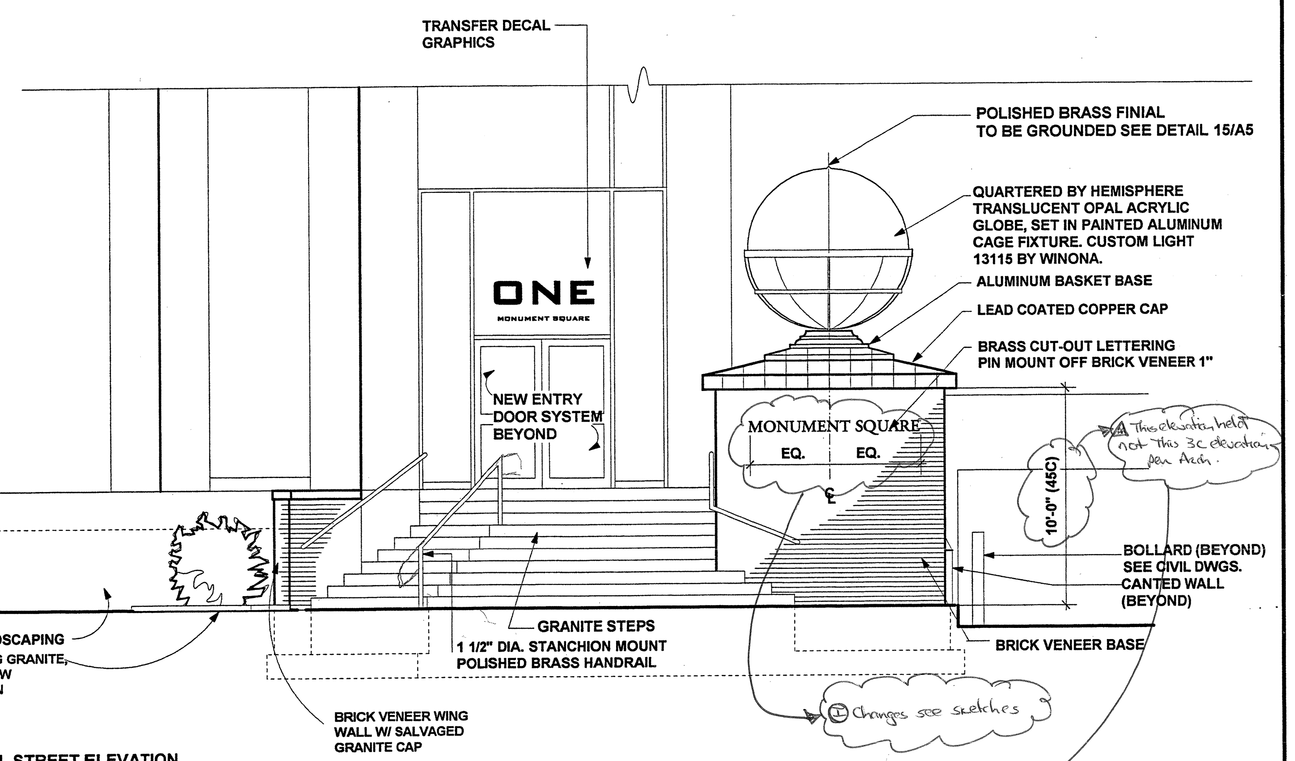

3 A4 **FEDERAL STREET ELEVATION**
Scale: 1/4" = 1'-0"

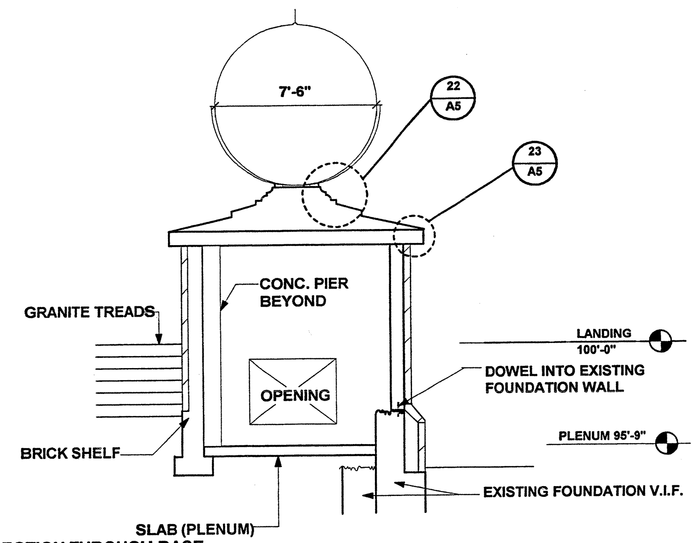

1 A4 **SECTION THROUGH BASE**
Scale: 1/2" = 1'-0"

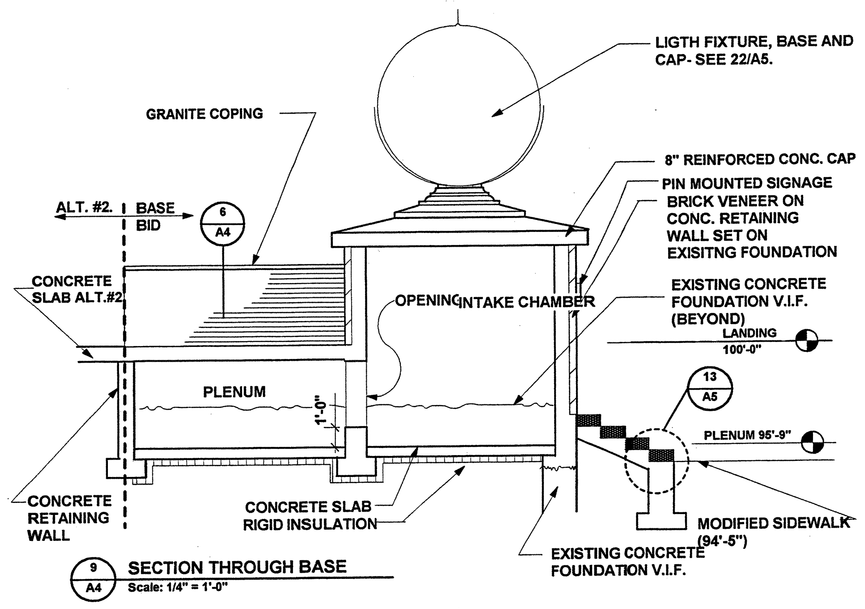

9 A4 **SECTION THROUGH BASE**
Scale: 1/4" = 1'-0"

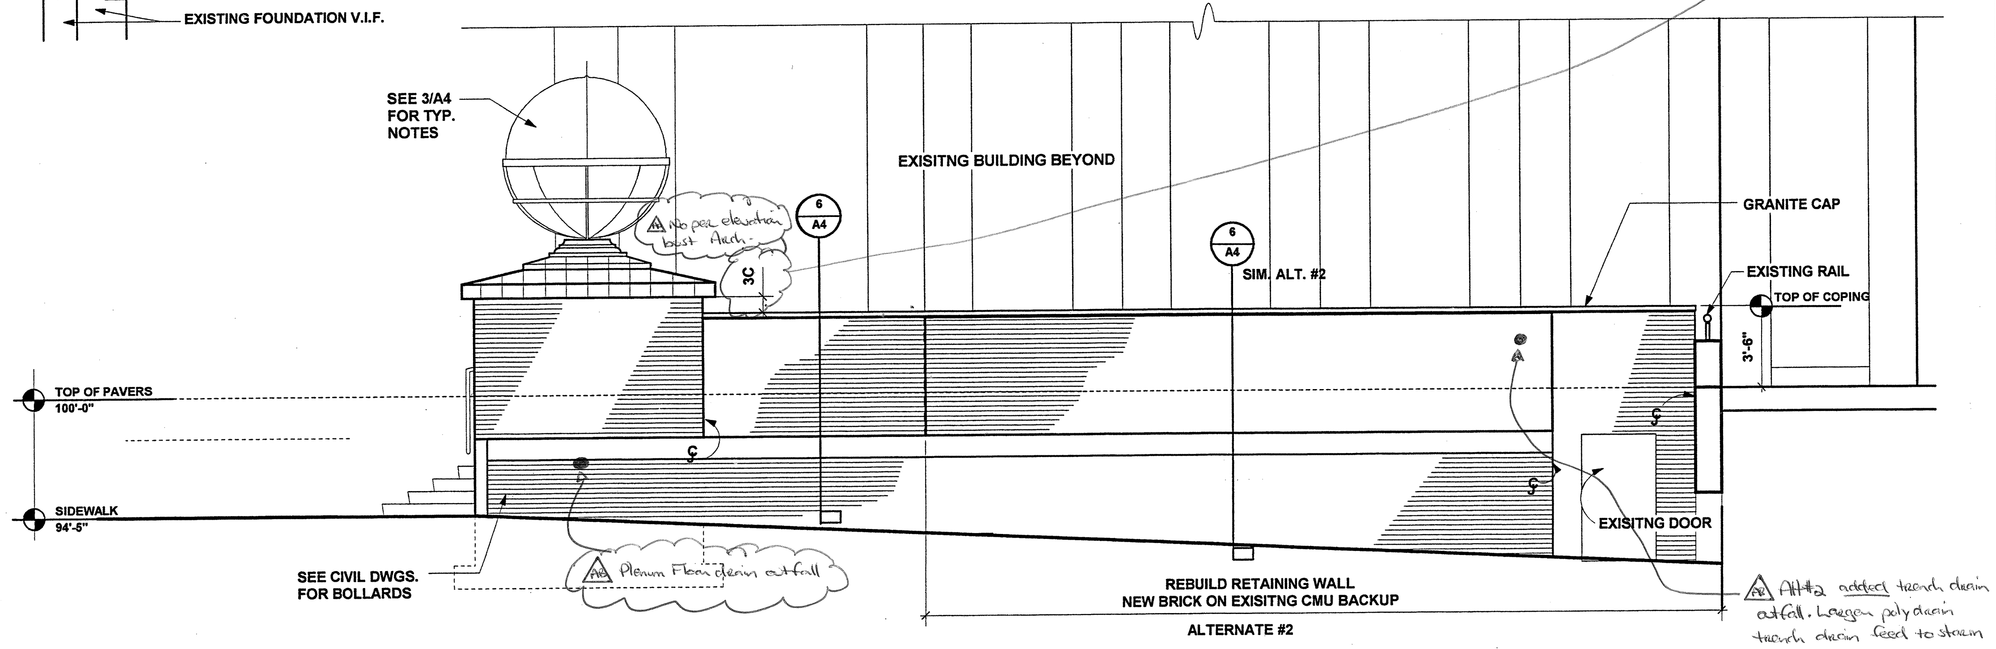

2 A4 **LOADING DOCK ELEVATION**
Scale: 1/4" = 1'-0"

DO NOT SCALE THESE DRAWINGS

ARCHITECTURE PRESERVATION PLANNING
PDT ARCHITECTS
49 DARTMOUTH STREET PORTLAND, MAINE 04101 207 775-3041 FAX
THE HILLYARD PINE STREET EXTENSION BRISTOL, CONNECTICUT 06010 860 583-1555 860 583-1565 FAX

COPYRIGHT 2000
PDT Architects
Reuse or reproduction of the contents of this document is not permitted without written permission of PDT Architects.

ONE MONUMENT SQUARE
ENTRANCE AND LOBBY RENOVATIONS
FINARD & COMPANY
PORTLAND, MAINE

REGISTERED ARCHITECT FRANK M. LOCKER No. 1157 STATE OF MAINE

JOB NO. 99 062

DRWN. CHK. cdr

SCALE AS NOTED

ISSUE ISSUE TO CONTRACTOR 30 MAY 2000

TITLE EXTERIOR ELEVATIONS AND DETAILS

SHEET **A4**

Friday, May 26, 2000 2:39:43 PM