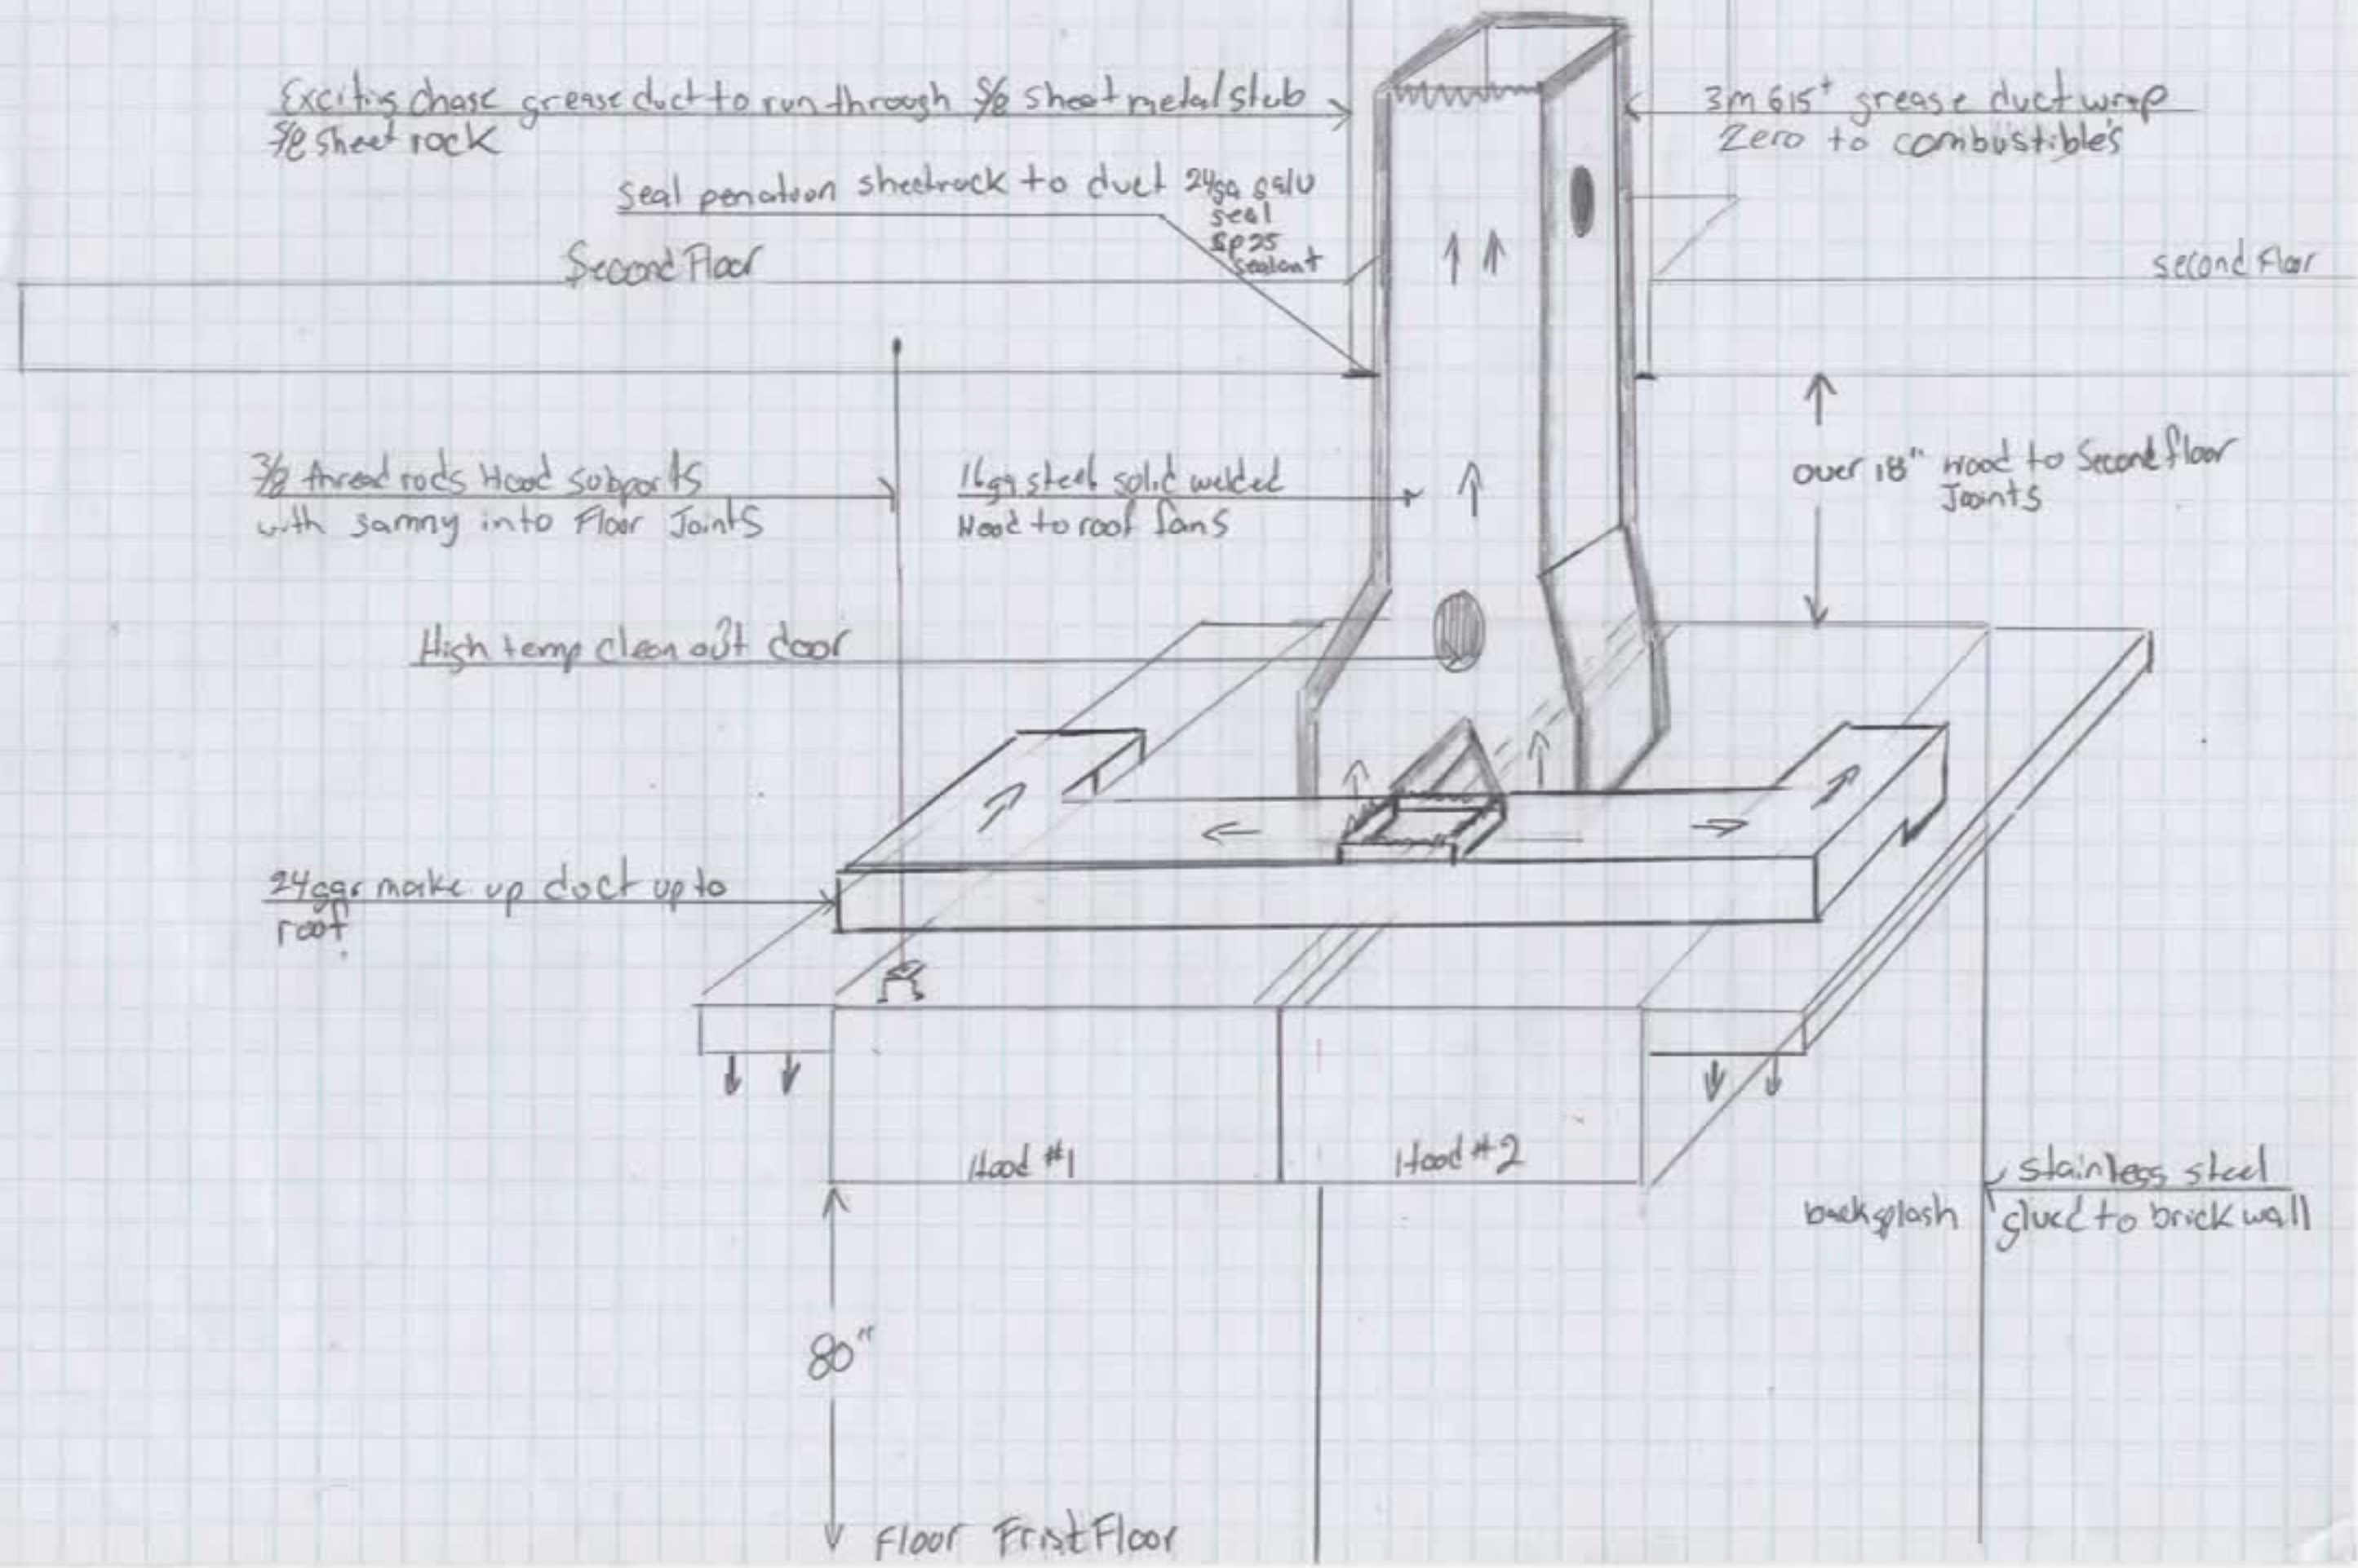Hood View
Spring ST