Removed

New

Existing

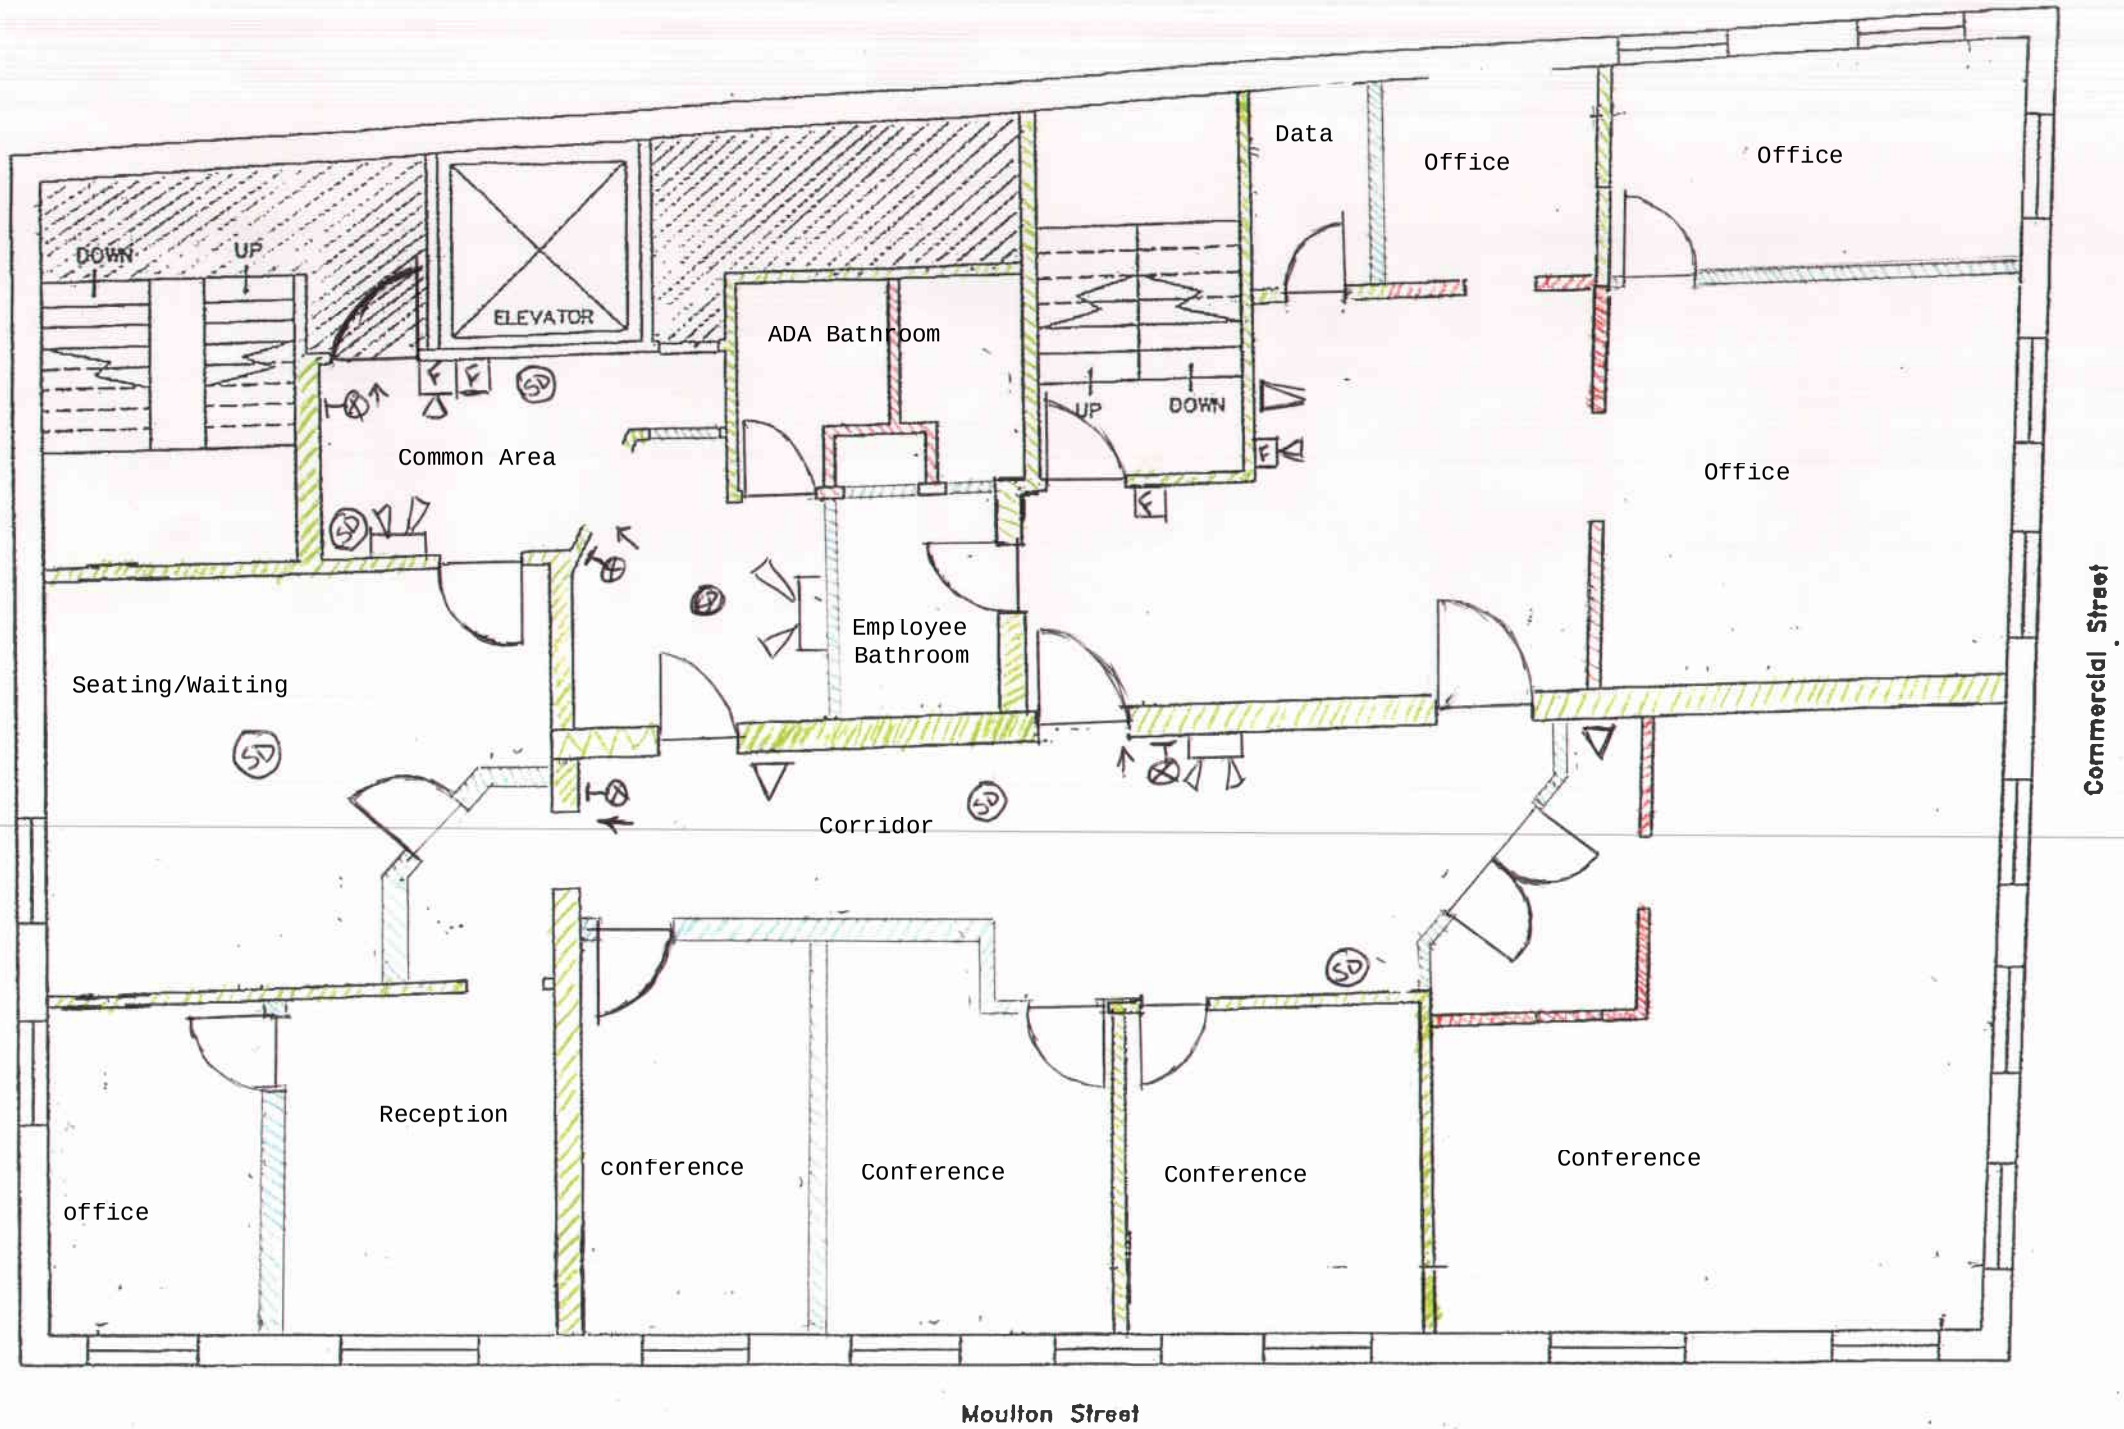

Sixth Floor Plan

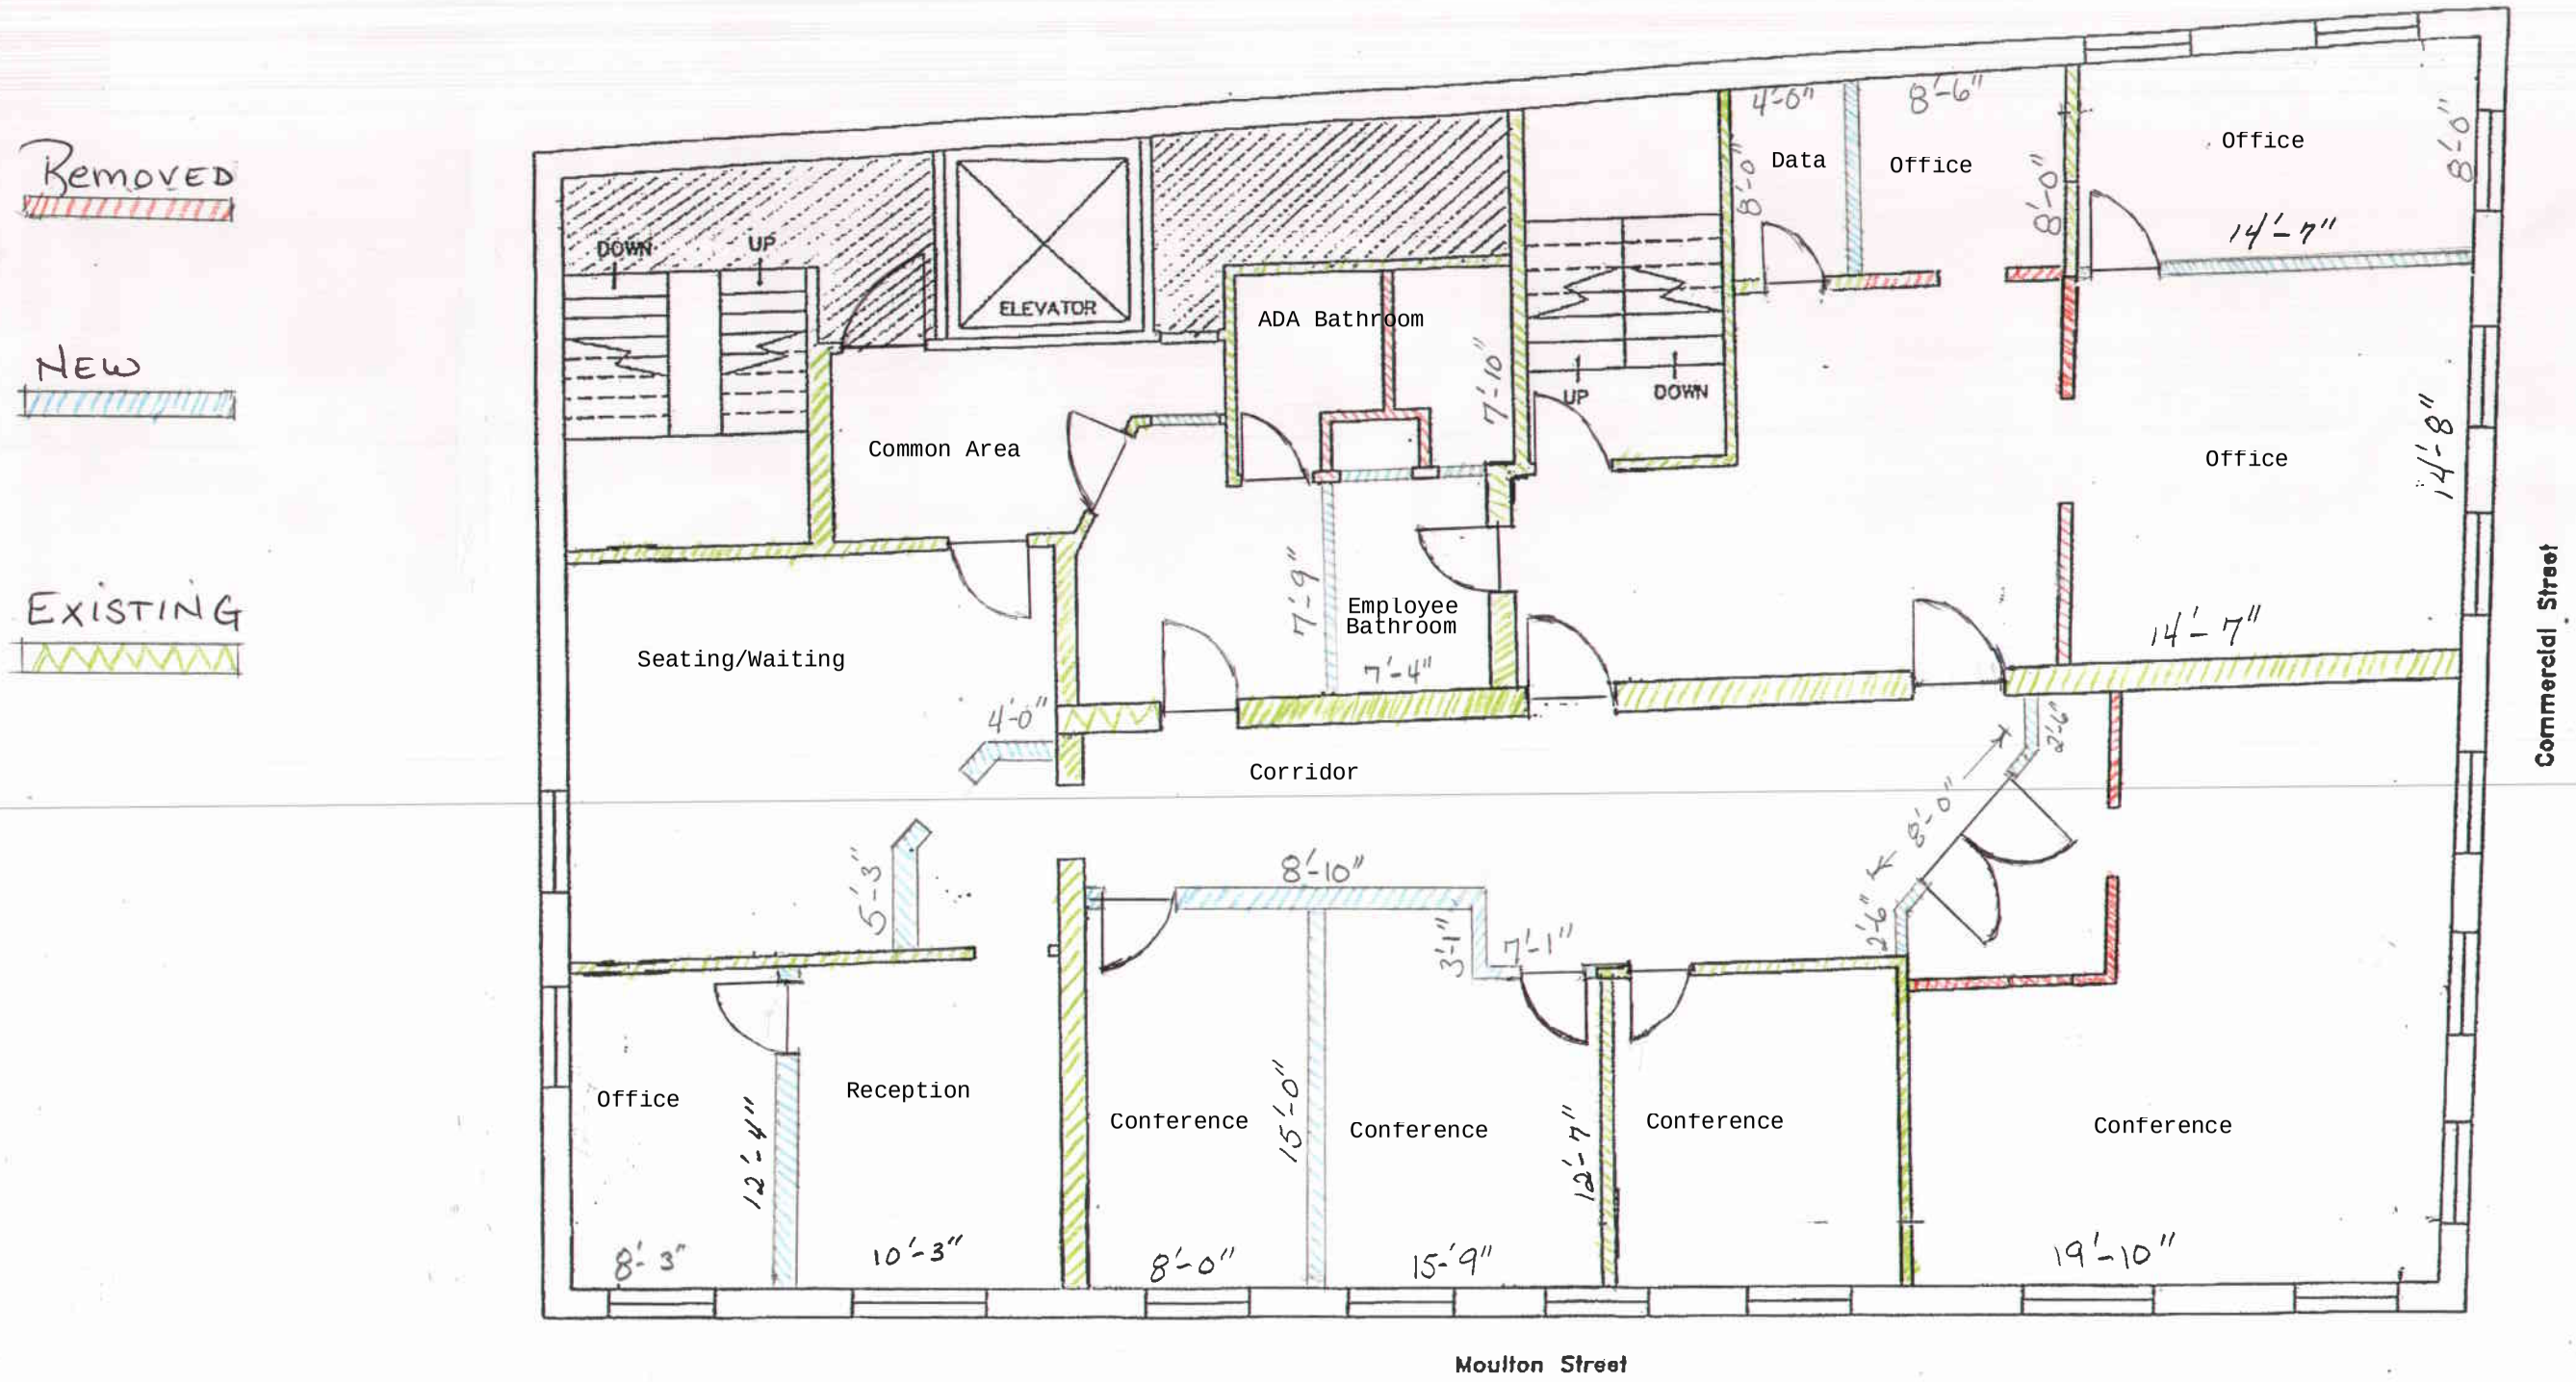

Sixth Floor Plan