ENGINEER:
BRIAN EDWARD CHANDLER, PE
1431 GREENWAY DRIVE
SUITE 510
IRVING, TX 75038
PHONE 972.870.1288
E-MAIL bchandler@idstudio4.com

CLIENT:
ELEVATION FRANCHISE VENTURES
4100 NORTH FAIRFAX DR. STE 730
ARLINGTON, VA 22203
703.243.7894
www.elevationburger.com

STATE OF MAINE — BRIAN E. CHANDLER — No. 12079 — REGISTERED PROFESSIONAL ENGINEER

11/18/2013

ELEVATION BURGER

205 COMMERCIAL ST.
PORTLAND, ME 04101

CLIENT: BETTER BURGER OLD PORT, LLC
ONE LONG WHARF
PORTLAND, ME 04101

DATE	DESCRIPTION
11/18/13	PERMIT ISSUE

DATE	DESCRIPTION

SHEET TITLE:
KITCHEN HOOD DRAWINGS

SHEET NUMBER:
M4.0

PROJECT NUMBER:
EVB130001

CAPTIVE-AIRE
St. Louis Office
1720 West Park Center Dr. Ste. C&D, Fenton, MO. 63026 PHONE: (636) 225-3113 FAX: (913) 227-4939 EMAIL: reg72@captiveaire.com
www.captiveaire.com

ELEVATION BURGER
PORTLAND, ME

DATE:	11/12/2013
DWG.#:	1907013
DRAWN BY:	
SCALE:	3/4" = 1'-0"
MASTER DRAWING	
SHEET NO.	2

REVISIONS

NO.	DESCRIPTION

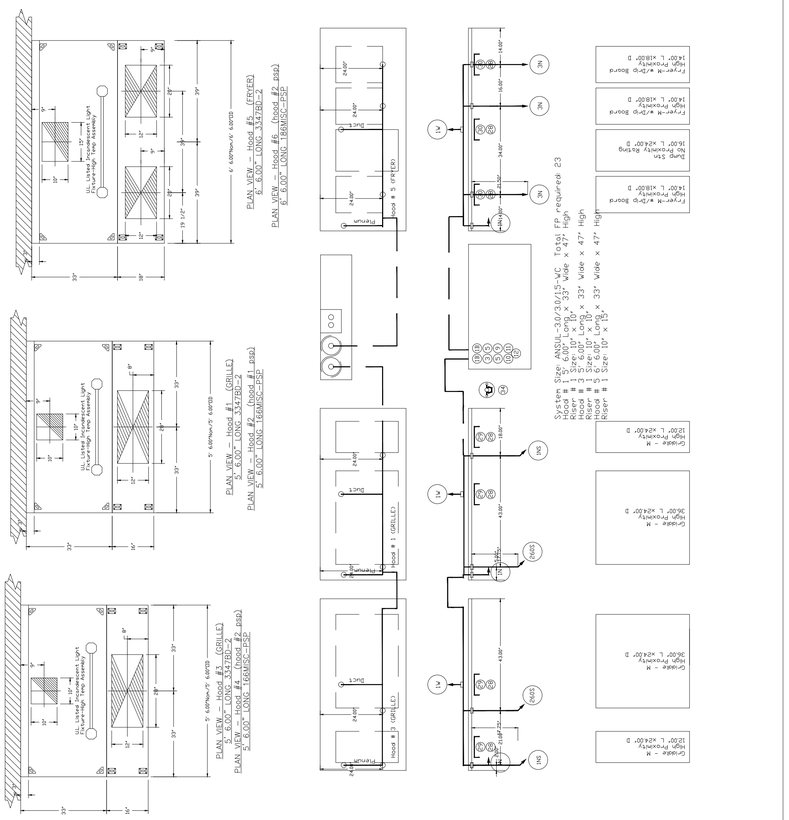

CAPTIVE-AIRE
St. Louis Office
1720 West Park Center Dr. Ste. C&D, Fenton, MO. 63026 PHONE: (636) 225-3113 FAX: (913) 227-4939 EMAIL: reg72@captiveaire.com
www.captiveaire.com

ELEVATION BURGER
PORTLAND, ME

DATE:	11/12/2013
DWG.#:	1907013
DRAWN BY:	
SCALE:	3/4" = 1'-0"
MASTER DRAWING	
SHEET NO.	1

REVISIONS

NO.	DESCRIPTION

ELECTRICAL PACKAGES — Job#1907013

NO.	TAG	PACKAGE #	LOCATION
1		SC-3501SFP	Wall Utility Cabinet Left

HOOD INFORMATION — Job#1907013

HOOD NO.	TAG	MODEL	LENGTH	SWITCHES LOCATION	SWITCHES QUANTITY	OPTION	FANS CONTROLLED TYPE	#	HP	VOLTS	FLA
1	GRILLE	2347	5' 6.60"	Front Side Wall Left	1 Light	Smart Controls Thermostatic Control	Exhaust	1	1.50	208	4.8
		36x2	Avg				Supply	1	2.00	208	6.2
2	Hood #1 req	MCC-FSP	5' 6.60" Avg	Front Left Right	1 Fan						
3	GRILLE	2347	5' 6.60"	Front Left Right	1 Light						
		36x2	Avg								
4	Hood #2 req	MCC-FSP	5' 6.60" Avg	Front Left Right	1 Fan						
5	FRYER	2347	6' 6.60"	Front Left Right	1 Light						
		36x2	Avg								
6	Hood #2 req	186	6' 6.60"	Front Left Right	1 Fan						
		MCC-FSP	Avg								

HOOD OPTIONS

HOOD NO.	TAG	OPTION
1	GRILLE	FIELD WIRE/MOD BUSS Front Left Right
		HOOD QUANTITY END PANEL 23" Min Width, 23" Max, 420 SS
2	Hood #1 req	FIELD WIRE/MOD BUSS Front Left Right Back Width, 23" Max, 420 SS
		HOOD QUANTITY END PANEL 23" Min Width, 23" Max, 420 SS
3	GRILLE	FIELD WIRE/MOD BUSS Front Left Right
		HOOD QUANTITY END PANEL 23" Min Width, 23" Max, 420 SS
4	Hood #2 req	FIELD WIRE/MOD BUSS Front Left Right
		HOOD QUANTITY END PANEL 23" Min Width, 23" Max, 420 SS
5	FRYER	FIELD WIRE/MOD BUSS Front Left Right
		HOOD QUANTITY END PANEL 23" Min Width, 23" Max, 420 SS
6	Hood #2 req	FIELD WIRE/MOD BUSS Front Left Right
		HOOD QUANTITY END PANEL 23" Min Width, 23" Max, 420 SS

HOOD INFORMATION — Job#1907013

HOOD NO.	TAG	TYPE	CANOPY LENGTH	CANOPY WIDTH	CANOPY HEIGHT	CANOPY OVERHANG	DUCT LENGTH	DUCT WIDTH	DUCT HEIGHT	DUCT OVERHANG	DUCTWORK TYPE	DUCTWORK MODEL #	DUCTWORK QUANTITY	LOCAL EXHAUST CFM	HOOD CONNECTION	GREASE DUCT ONLY
1	GRILLE	15 Baffle with Gutters	6'	30"	22"									1000	4IN SS Welded Exposed	ALONE
2	Hood #1 req						0				Inducement		NO	1000	4IN SS Welded Exposed	ALONE
3	GRILLE	15 Baffle with Gutters	6'	30"	22"		0				Inducement		NO	1000	4IN SS Welded Exposed	ALONE
4	Hood #2 req						0				Inducement		NO	1000	4IN SS Welded Exposed	ALONE
5	FRYER	15 Baffle with Gutters	6'	30"	22"		0				Inducement		NO	1000	4IN SS Welded Exposed	ALONE
6	Hood #2 req						0				Inducement		NO	1000	4IN SS Welded Exposed	ALONE

PERFORATED SUPPLY PLENUM(S)

HOOD NO.	TAG	POS.	LENGTH	WIDTH	HEIGHT	TYPE	DUCT LENGTH	DUCT WIDTH	DUCT HEIGHT	CFM
4	Hood #2 req	Front	6'	30"	6"	Back	6'	30"	6"	1000
5	Hood #2 req	Front	6'	30"	6"	Back	6'	30"	6"	1000

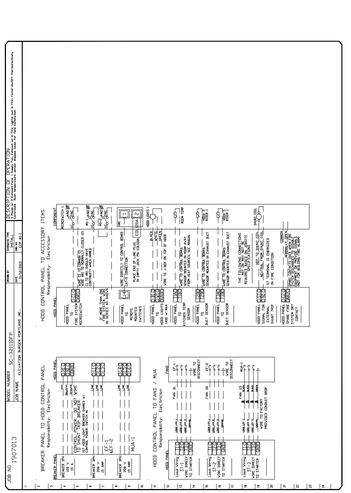

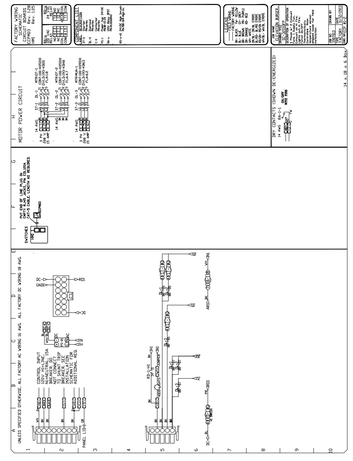

CAPTIVE-AIRE HOODS ARE BUILT IN COMPLIANCE WITH NFPA #96

AND ARE RECOGNIZED BY ONE OR MORE OF THE FOLLOWING

NSF INTERNATIONAL

ETL LISTED FILE# 3054804-001
ETL LISTED IN COMPLIANCE WITH UL 710 STANDARDS

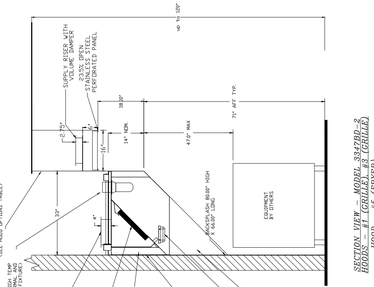

BD Series with PSP Accessory Specification

The Captive-Aire BD Series is a pre-engineered, pre-assembled, pre-piped, pre-wired, pre-tested, pre-tested, pre-tested