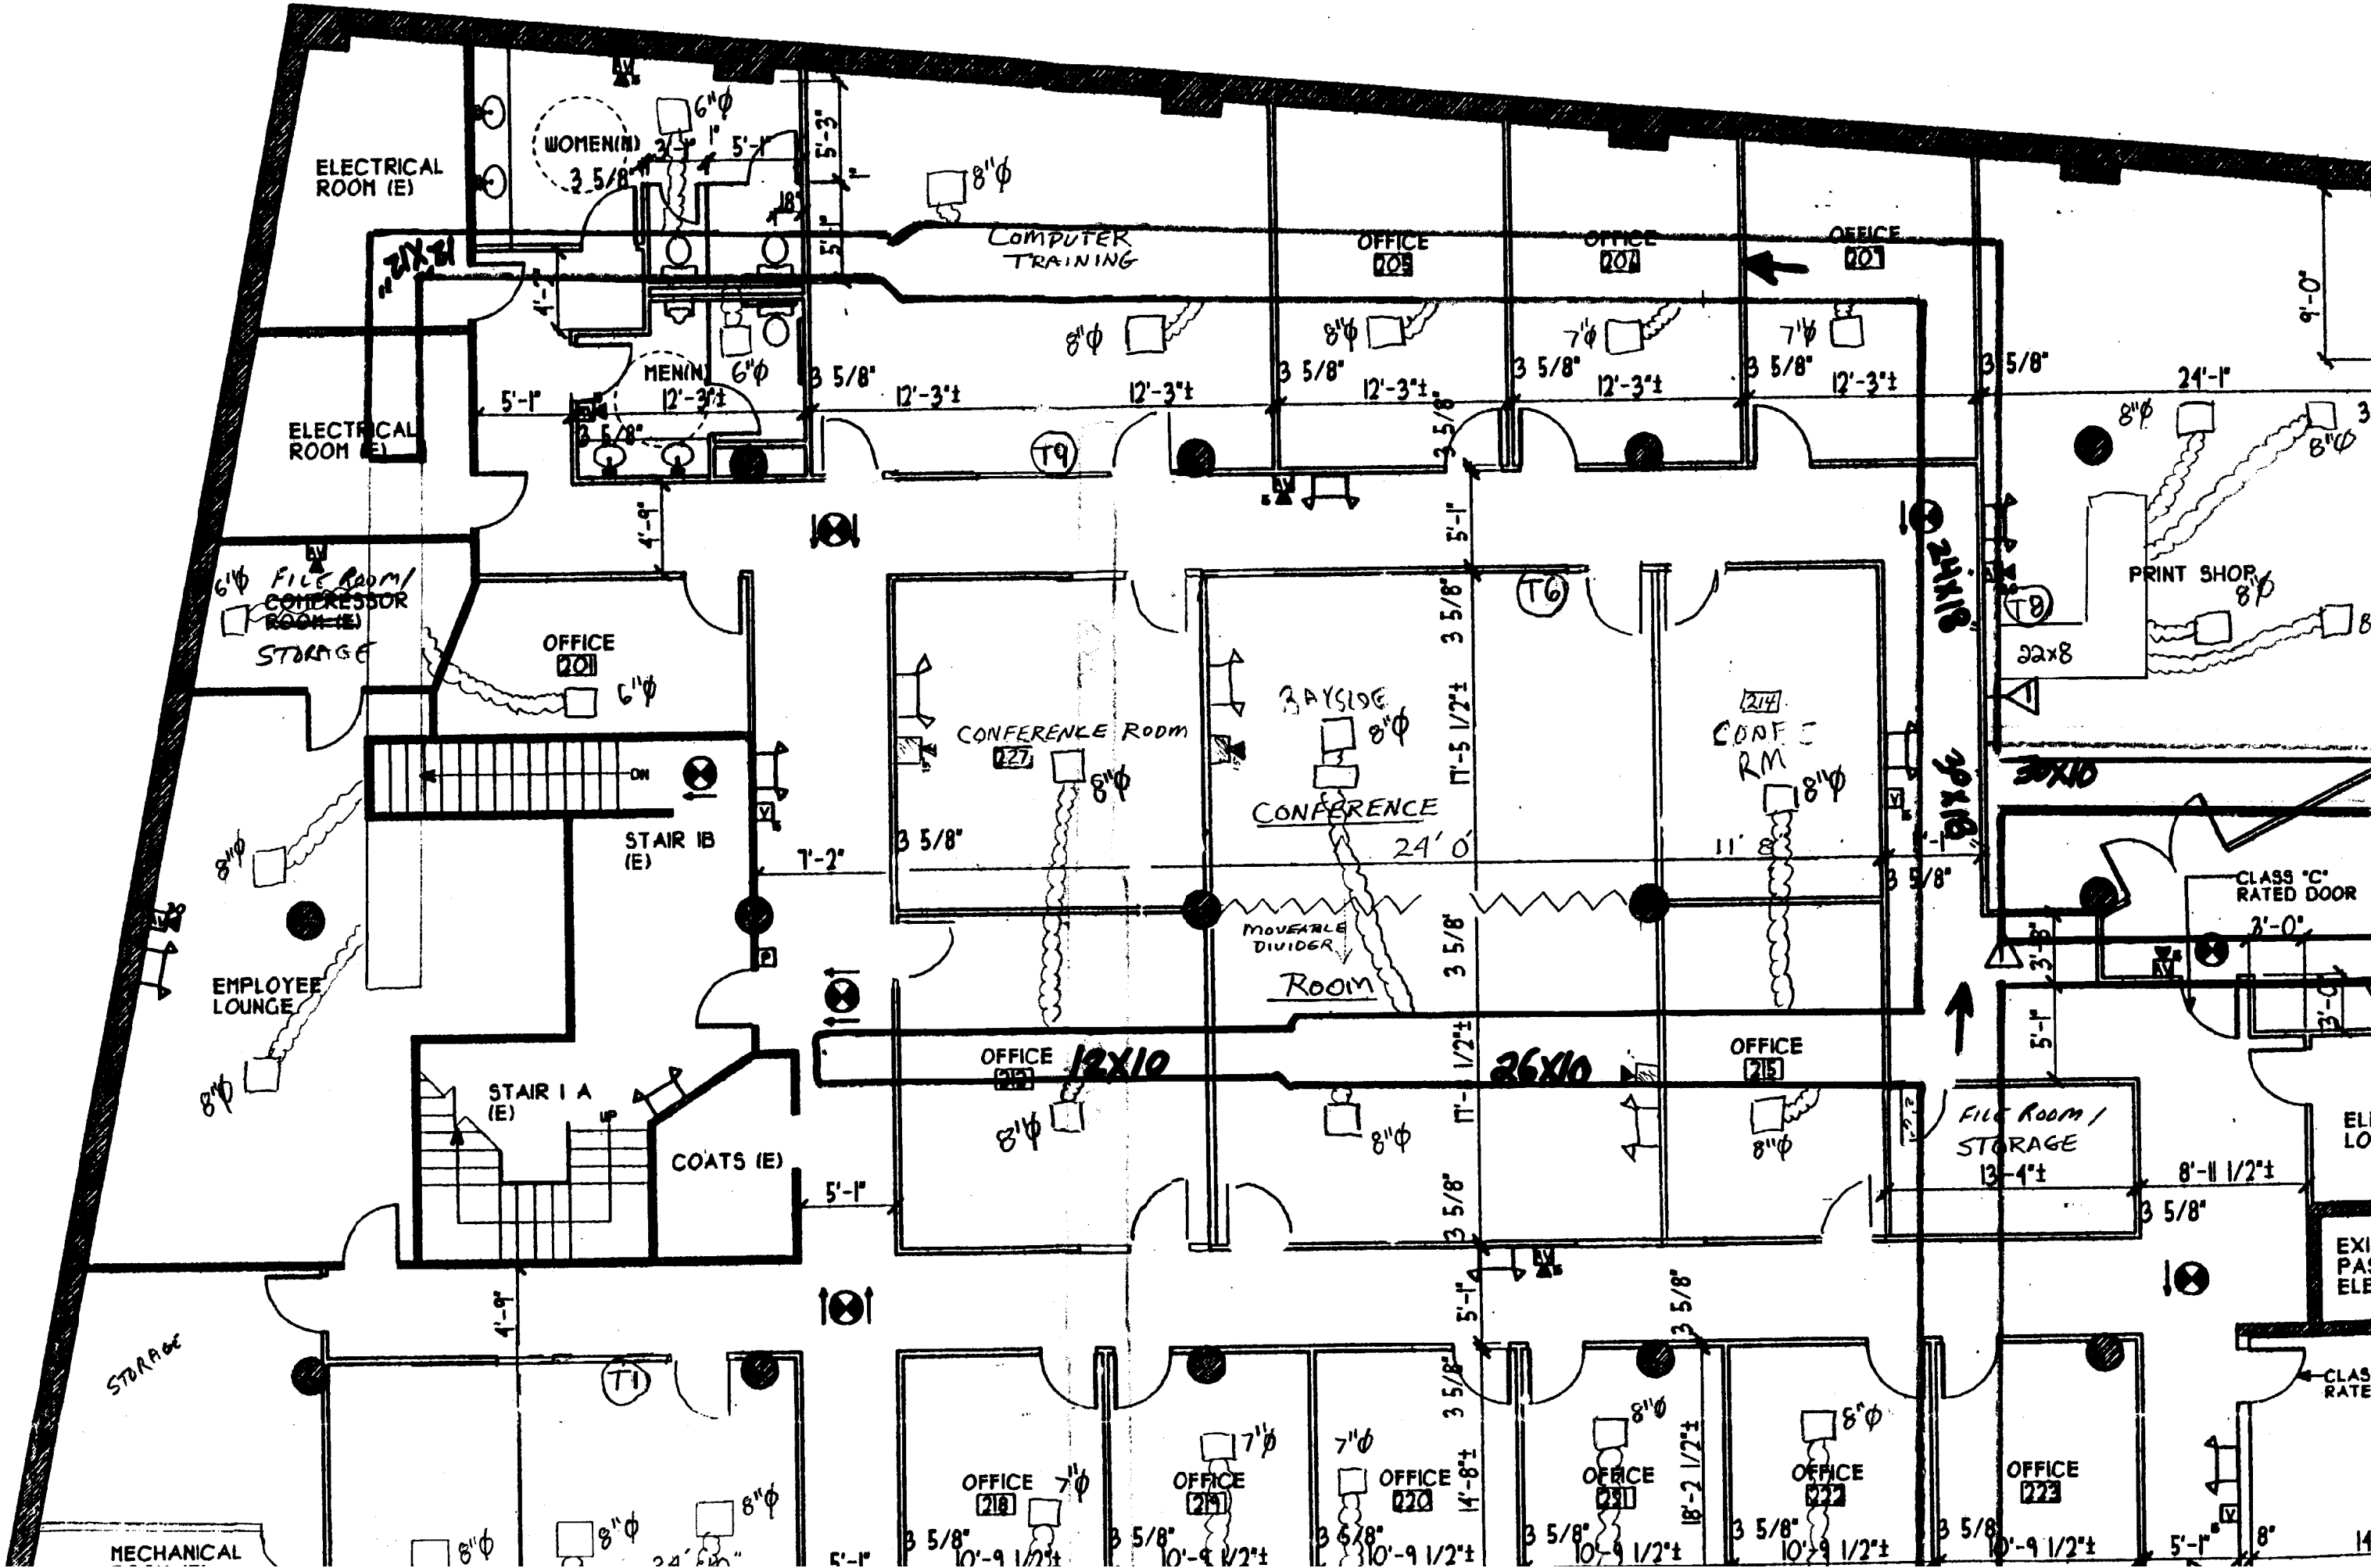

ELECTRICAL ROOM (E)
WOMEN(N)
MEN(N)
COMPUTER TRAINING
OFFICE 205
OFFICE 204
OFFICE 207
ELECTRICAL ROOM (E)
FILE ROOM/ COMPRESSOR ROOM (E)
STORAGE
OFFICE 201
STAIR 1B (E)
EMPLOYEE LOUNGE
STAIR 1 A (E)
COATS (E)
CONFERENCE ROOM 227
BAYSIDE CONFERENCE
MOVEABLE DIVIDER
ROOM
CONF RM 214
PRINT SHOP
CLASS "C" RATED DOOR
FILE ROOM / STORAGE
OFFICE 212
OFFICE 215
OFFICE 218
OFFICE 219
OFFICE 220
OFFICE 221
OFFICE 222
OFFICE 223
STORAGE
MECHANICAL
T1
T6
T8
T9
12X10
26X10
24X18
30X10
22x8