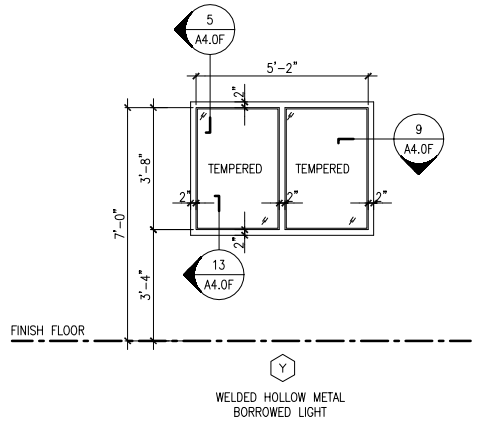

1 WINDOW TYPE "Y" ELEVATION

REFERENCED FROM: SCALE: 3/8" = 1'-0"

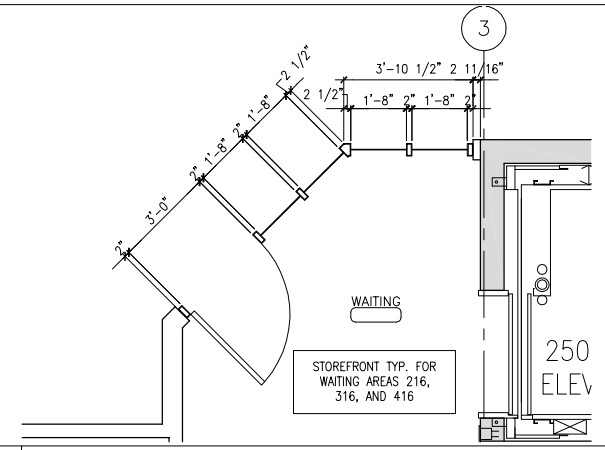

2 ENL. PLAN @ WAITING AREA STOREFRONT

REFERENCED FROM: SCALE: 3/8" = 1'-0"

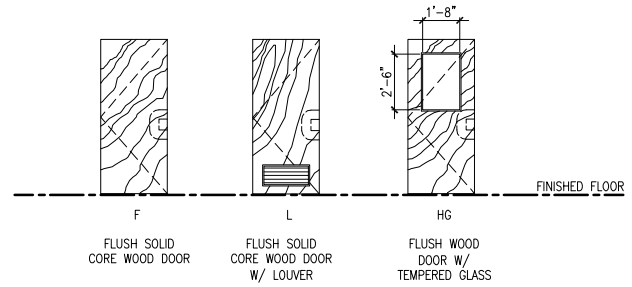

3 DOOR ELEVATIONS

REFERENCED FROM: SCALE: 1/4" = 1'-0"

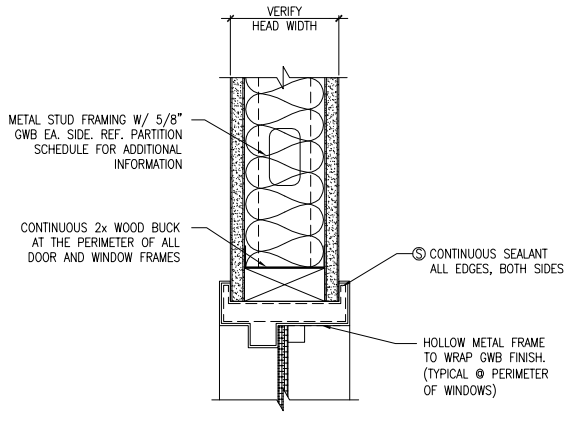

5 HEAD DETAIL @ HOLLOW METAL FRAME

REFERENCED FROM: SCALE: 3" = 1'-0"

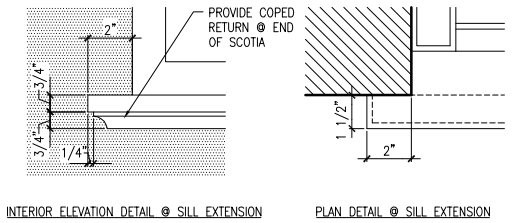

INTERIOR ELEVATION DETAIL @ SILL EXTENSION PLAN DETAIL @ SILL EXTENSION

5 TYP. WINDOW SILL WOOD TRIM DETAILS

REFERENCED FROM: SCALE: 3" = 1'-0"

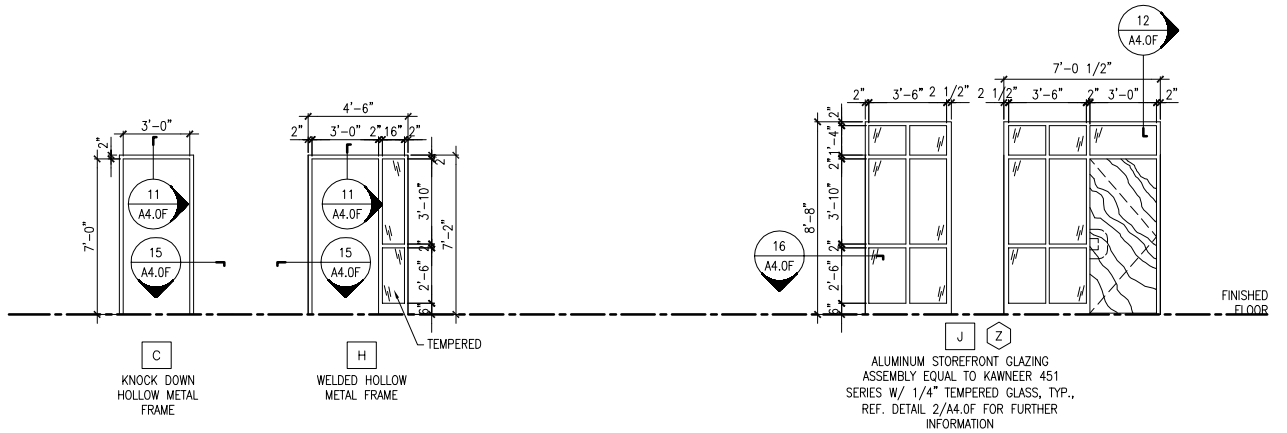

7 DOOR FRAME ELEVATIONS

REFERENCED FROM: SCALE: 1/4" = 1'-0"

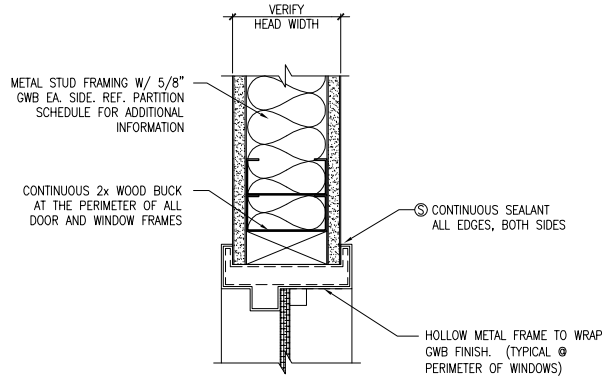

9 JAMB DETAIL @ HOLLOW METAL FRAME

REFERENCED FROM: SCALE: 3" = 1'-0"

10 NOT USED

REFERENCED FROM: SCALE:

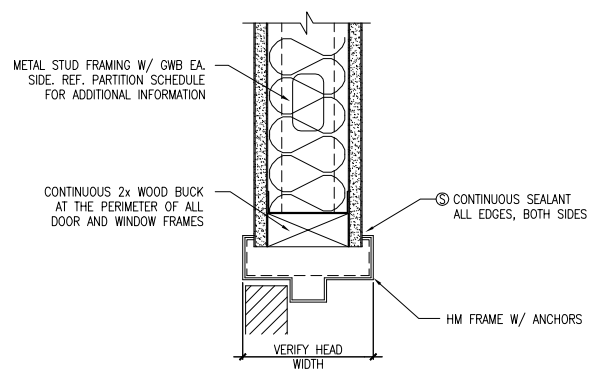

11 TYP. HEAD DETAIL @ INT. HM DOOR FRAME

REFERENCED FROM: SCALE: 3" = 1'-0"

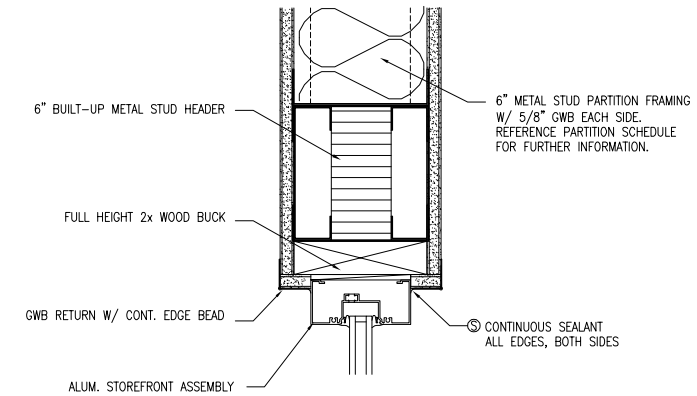

12 HEAD DETAIL @ INT. ALUM. STOREFRONT

REFERENCED FROM: SCALE: 3" = 1'-0"

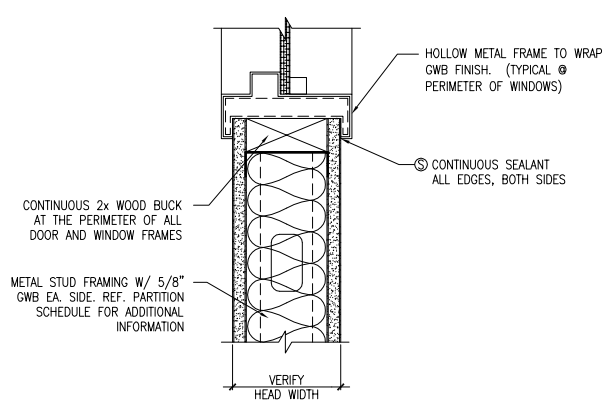

13 SILL DETAIL @ HOLLOW METAL FRAME

REFERENCED FROM: SCALE: 3" = 1'-0"

14 NOT USED

REFERENCED FROM: SCALE:

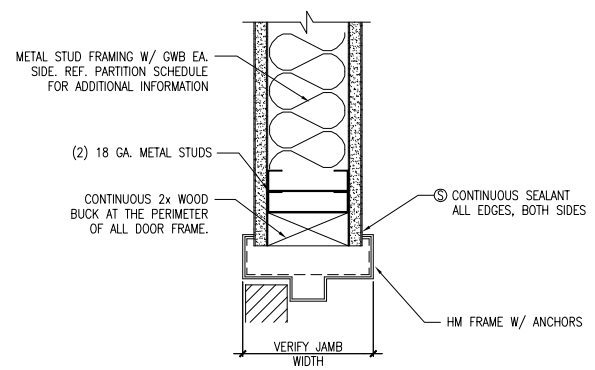

15 TYP. JAMB DETAIL @ INT. HM DOOR FRAME

REFERENCED FROM: SCALE: 3" = 1'-0"

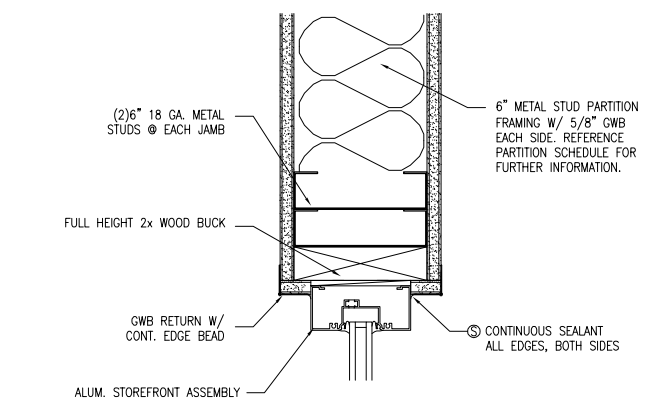

16 JAMB DETAIL @ INT. ALUM. STOREFRONT

REFERENCED FROM: SCALE: 3" = 1'-0"

ISSUED FOR PRICING 12/05/2005

CWS Architects
454 Cumberland Avenue
Portland, ME 04101
Phone: (207) 774-4441
Fax: (207) 774-4016
www.CWSarch.com

63 MARGINAL WAY
MULTI-TENANT OFFICE BUILDING
63 MARGINAL WAY
PORTLAND, MAINE
04101

Owner:
BAYSIDE VENTURES, LLC
50 PORTLAND PIER
SUITE 400
PORTLAND, MAINE
04101

REVISIONS:

Description:	Date:

Drawing Title:
DOOR & WINDOW FRAME ELEVATIONS & DETAILS

Scale: AS NOTED
Date: Progress 12/05/05
CWS Proj. No.: 04450.Amro

Drawing Number:
A4.0F