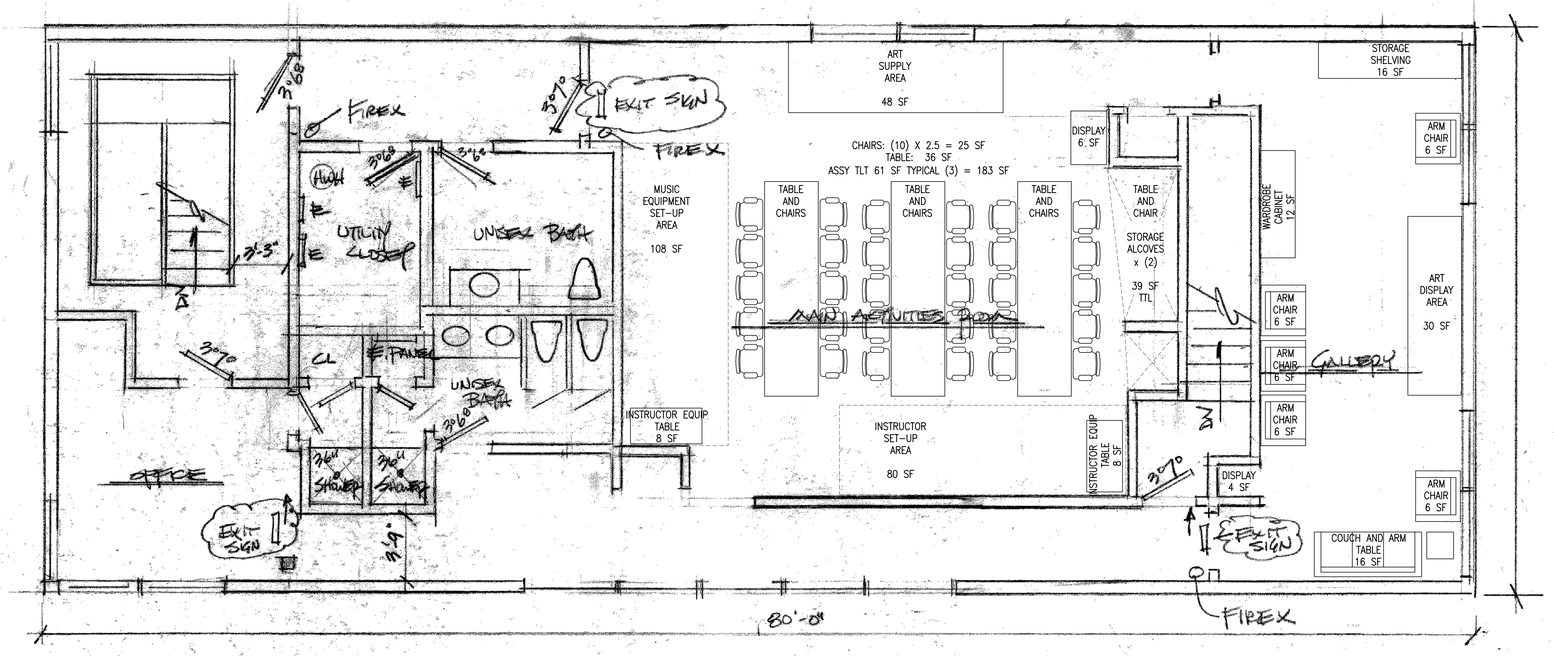

ONE MARGINAL WAY

2ND FLOOR

1/4" = 1'-0"

ONE MARGINAL WAY	
SCALE: 1/4" = 1'-0" APPROVED BY	DRAWN BY GLS
DATE: 3.18.2014	
SPACE FOR GRACE	
2ND FLOOR PLAN	DRAWING NUMBER 2 of 2

NATIONAL PRINTMAST NO. 183A-18X24