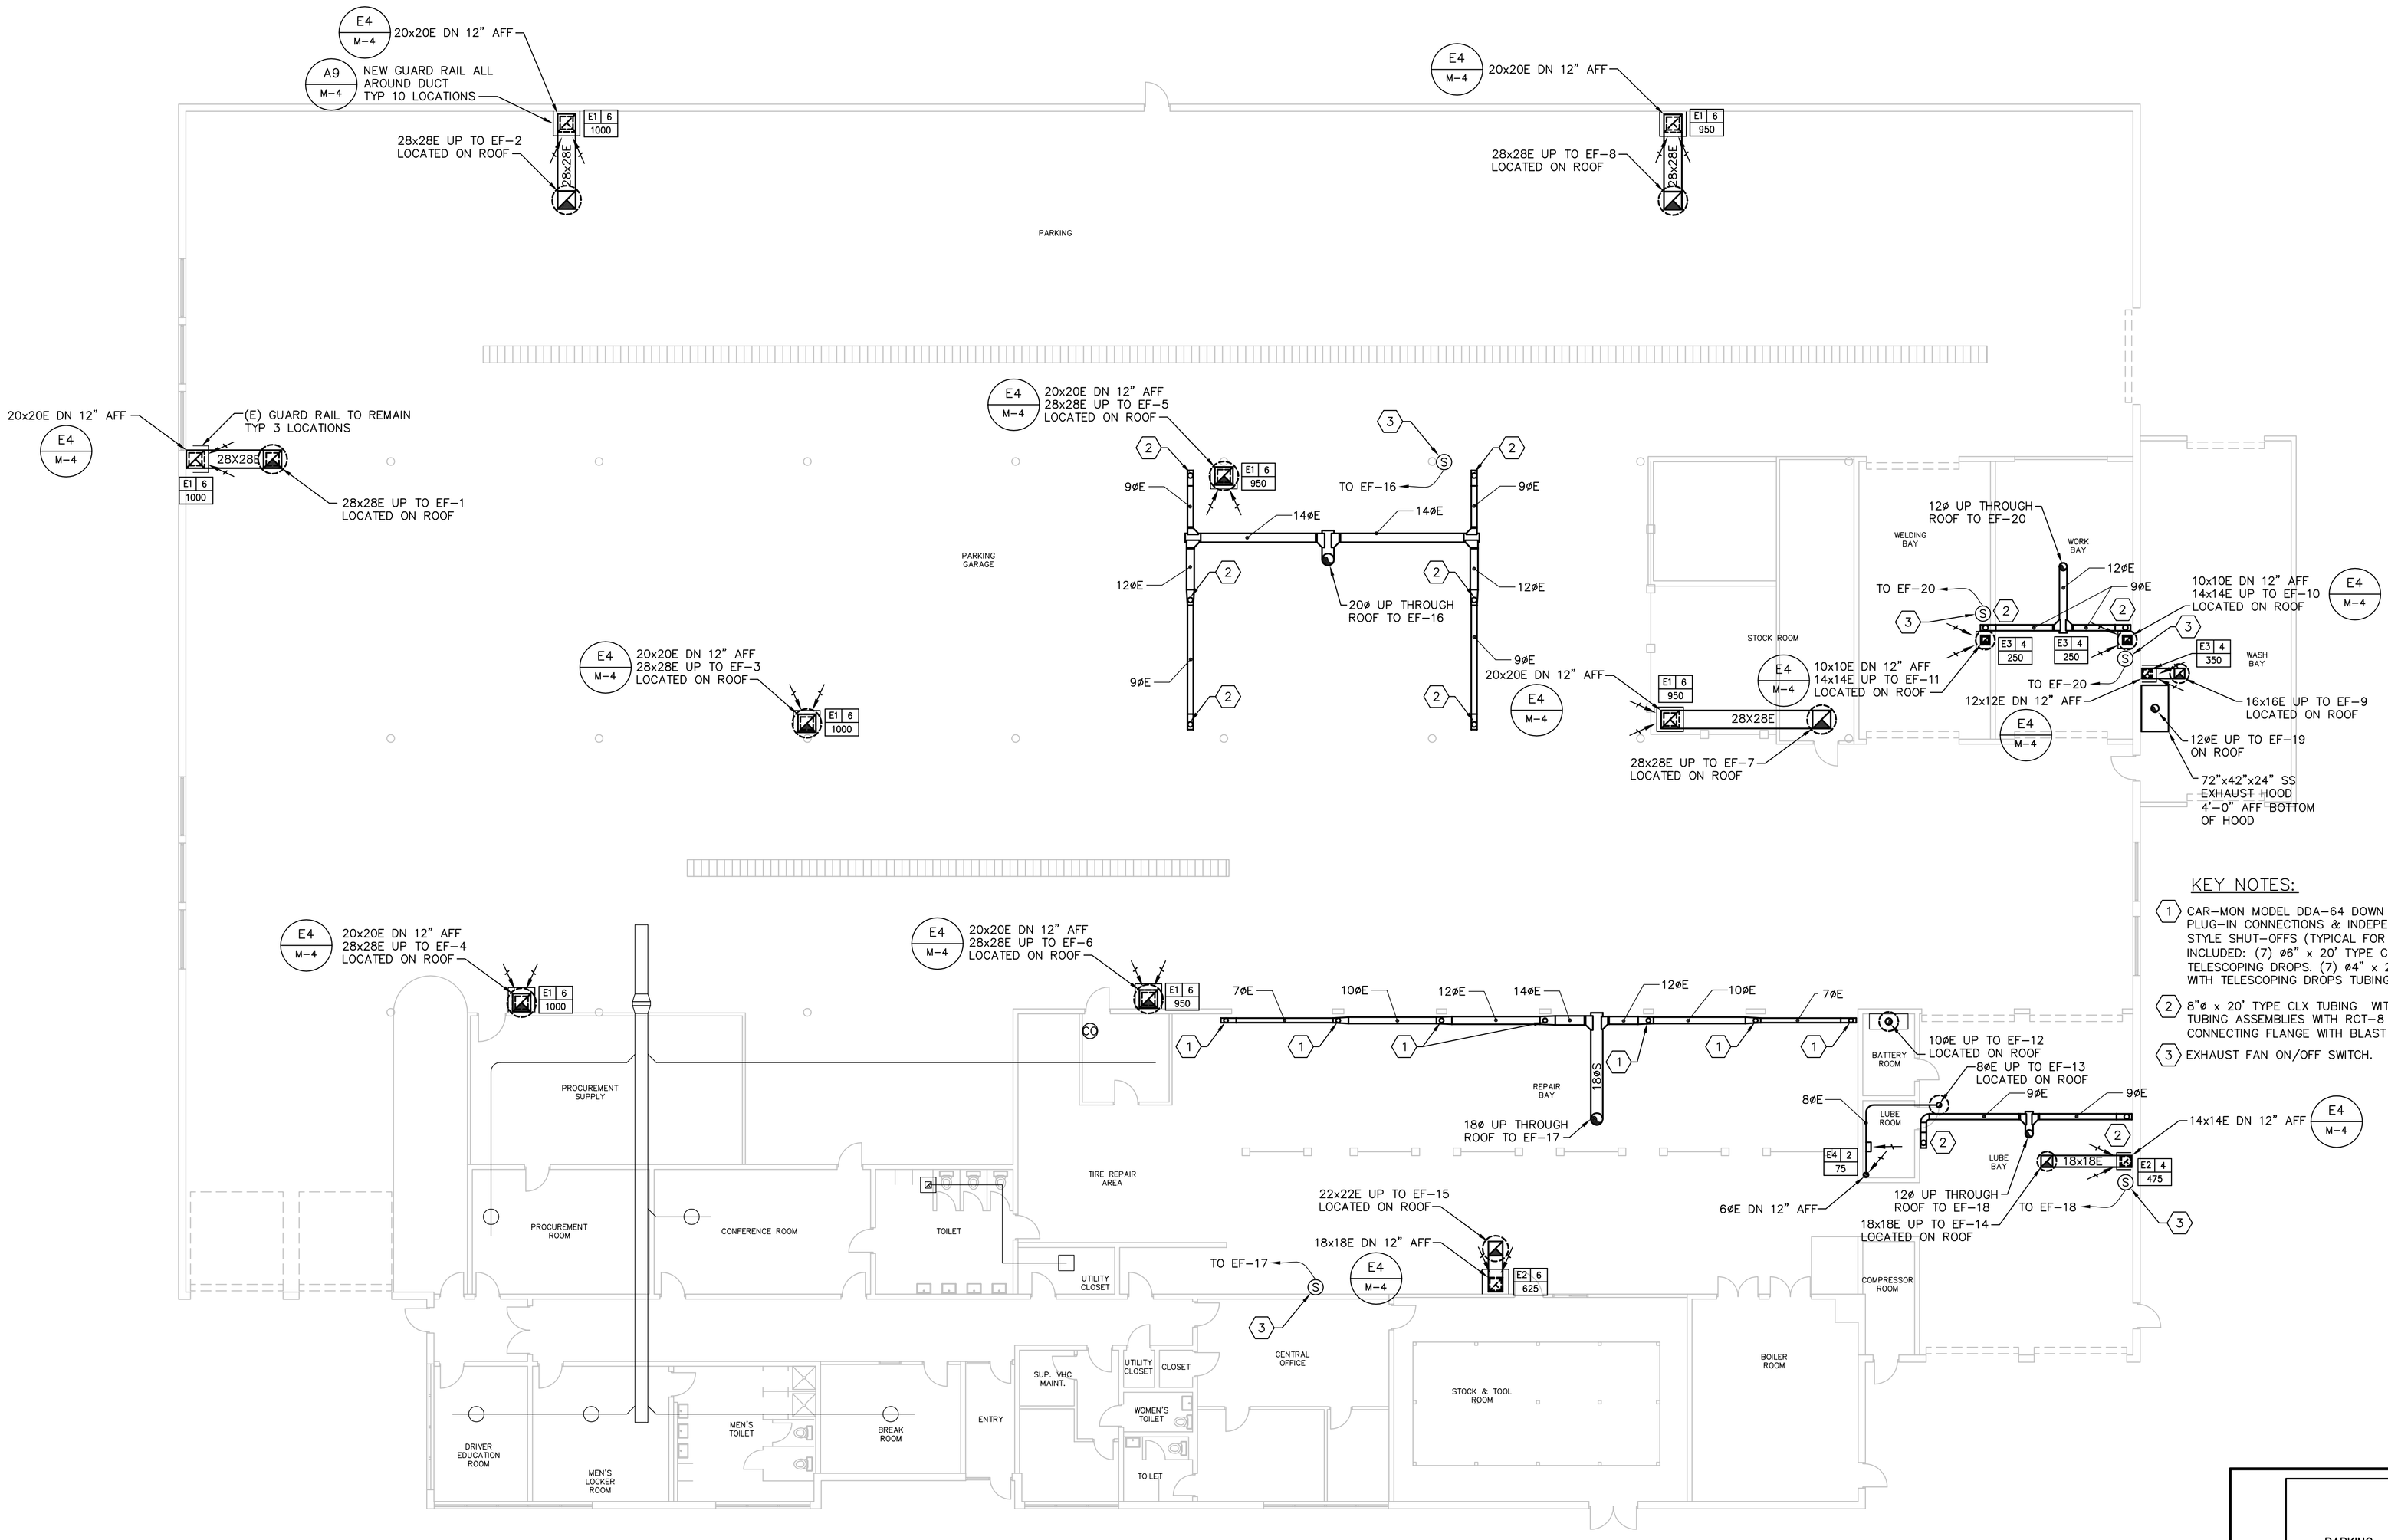

A1	MECHANICAL EXHAUST PLAN	A9	PHASING PLAN
3/32" = 1'-0"		NONE	

MARCH 1997
REVISED - MARCH 2002

©Copyright 1997-2004, United States Postal Service

allied engineering, inc.
FULL SERVICE CONSULTING ENGINEERS
MECHANICAL • ELECTRICAL • PLUMBING • FIRE PROTECTION
ENVIRONMENTAL SERVICES • CONSTRUCTION ADMINISTRATION
Telephone: 207.854.0139 • Fax: 207.854.0263
Email: info@alliedeng.com • www.alliedeng.com

UNITED STATES POSTAL SERVICE.

REPLACE EXHAUST SYSTEM
VEHICLE MAINTENANCE FACILITY
171 KENNEBEC STREET
PORTLAND, ME 04101-1904

M-1 MECHANICAL EXHAUST PLAN

Revisions:
Date: 1/18/2006
Scale: AS NOTED
Project: 04117
USPS File Number:

Copyright 2002 United States Postal Service