EGRESS PLAN

MAXIMUM DISTANT TO EGRESS APPROXIMATELY 75 FEET

= Location of Sprinklers

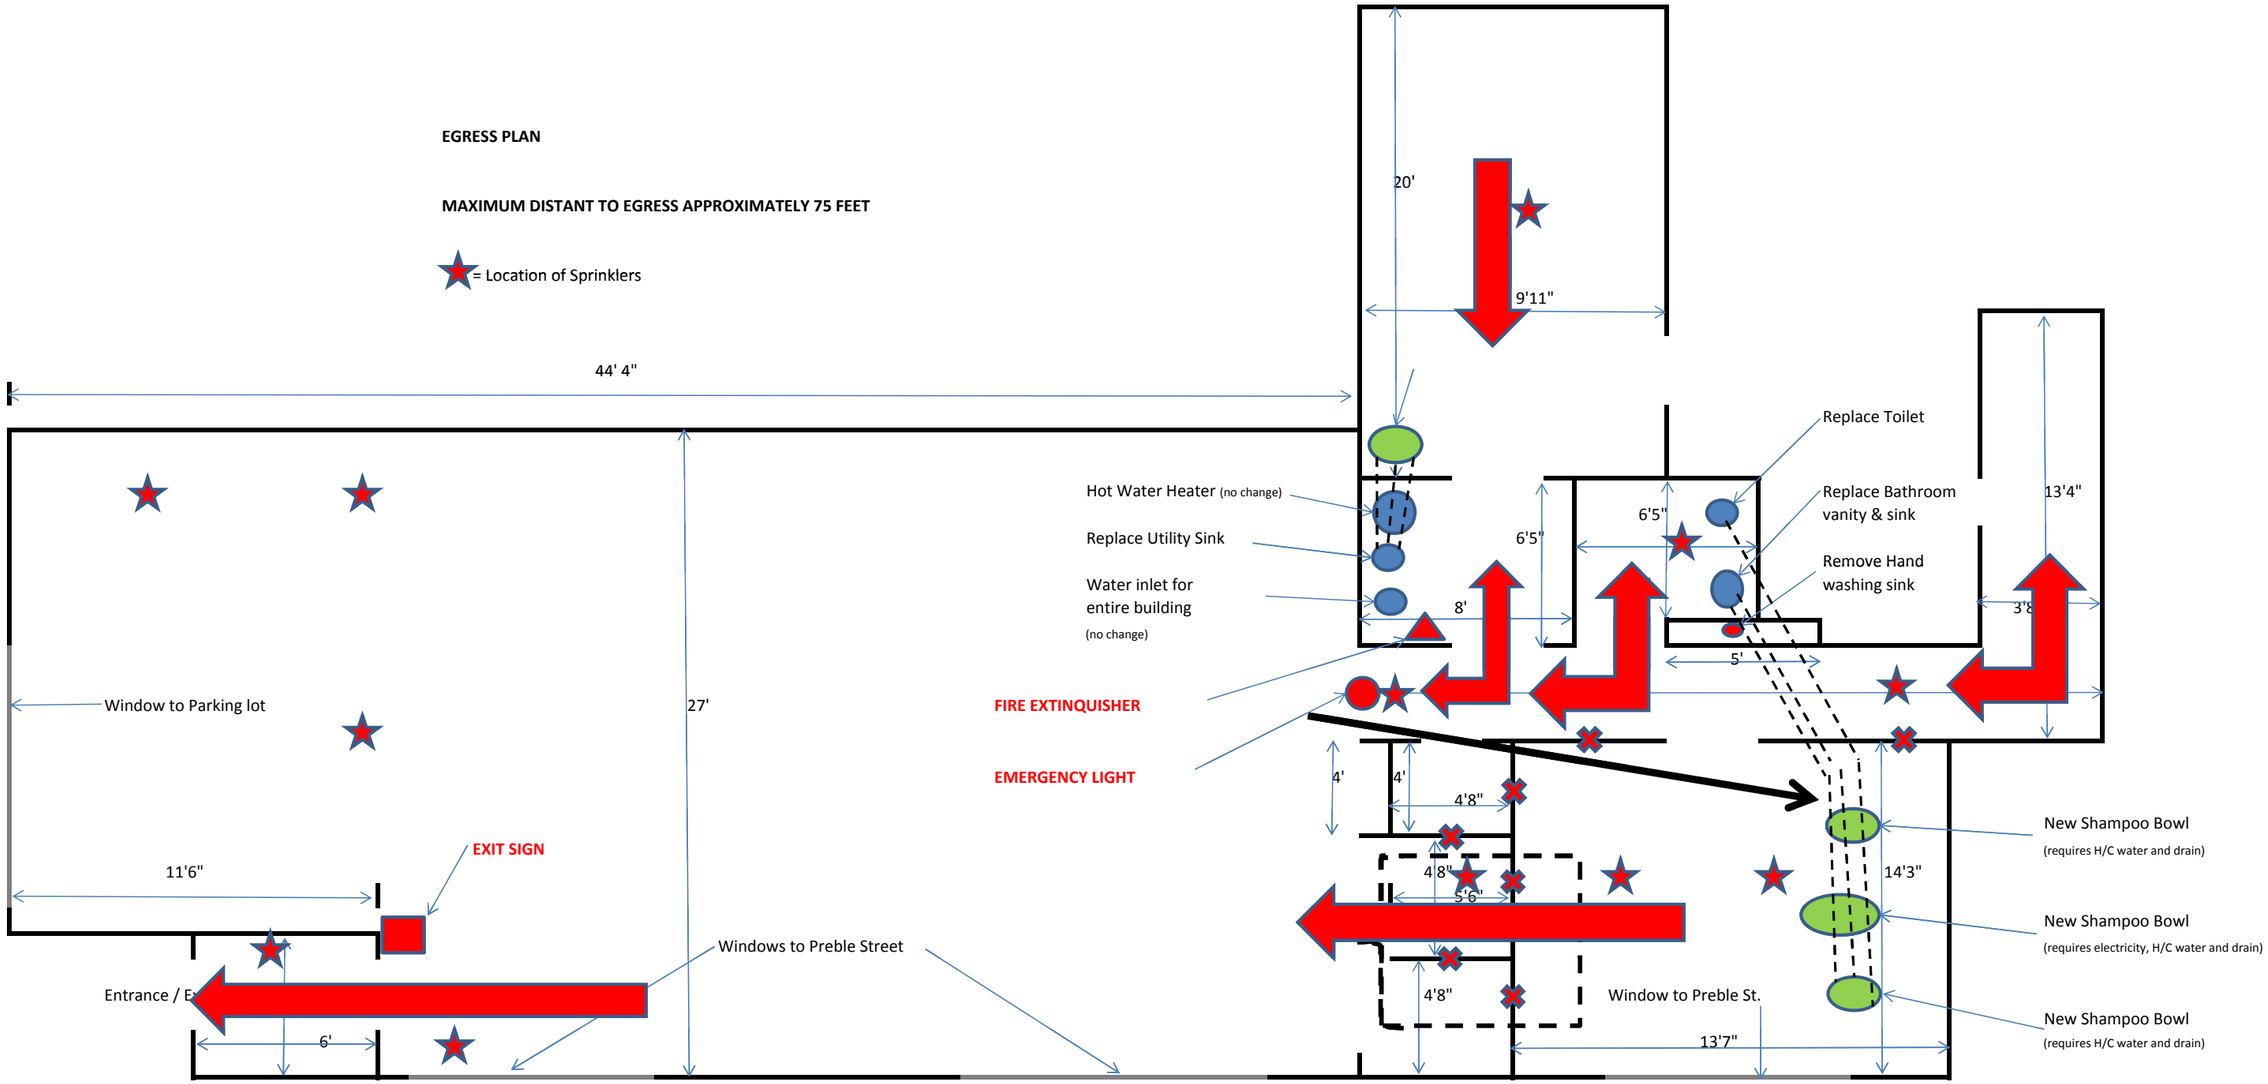

Preble Street