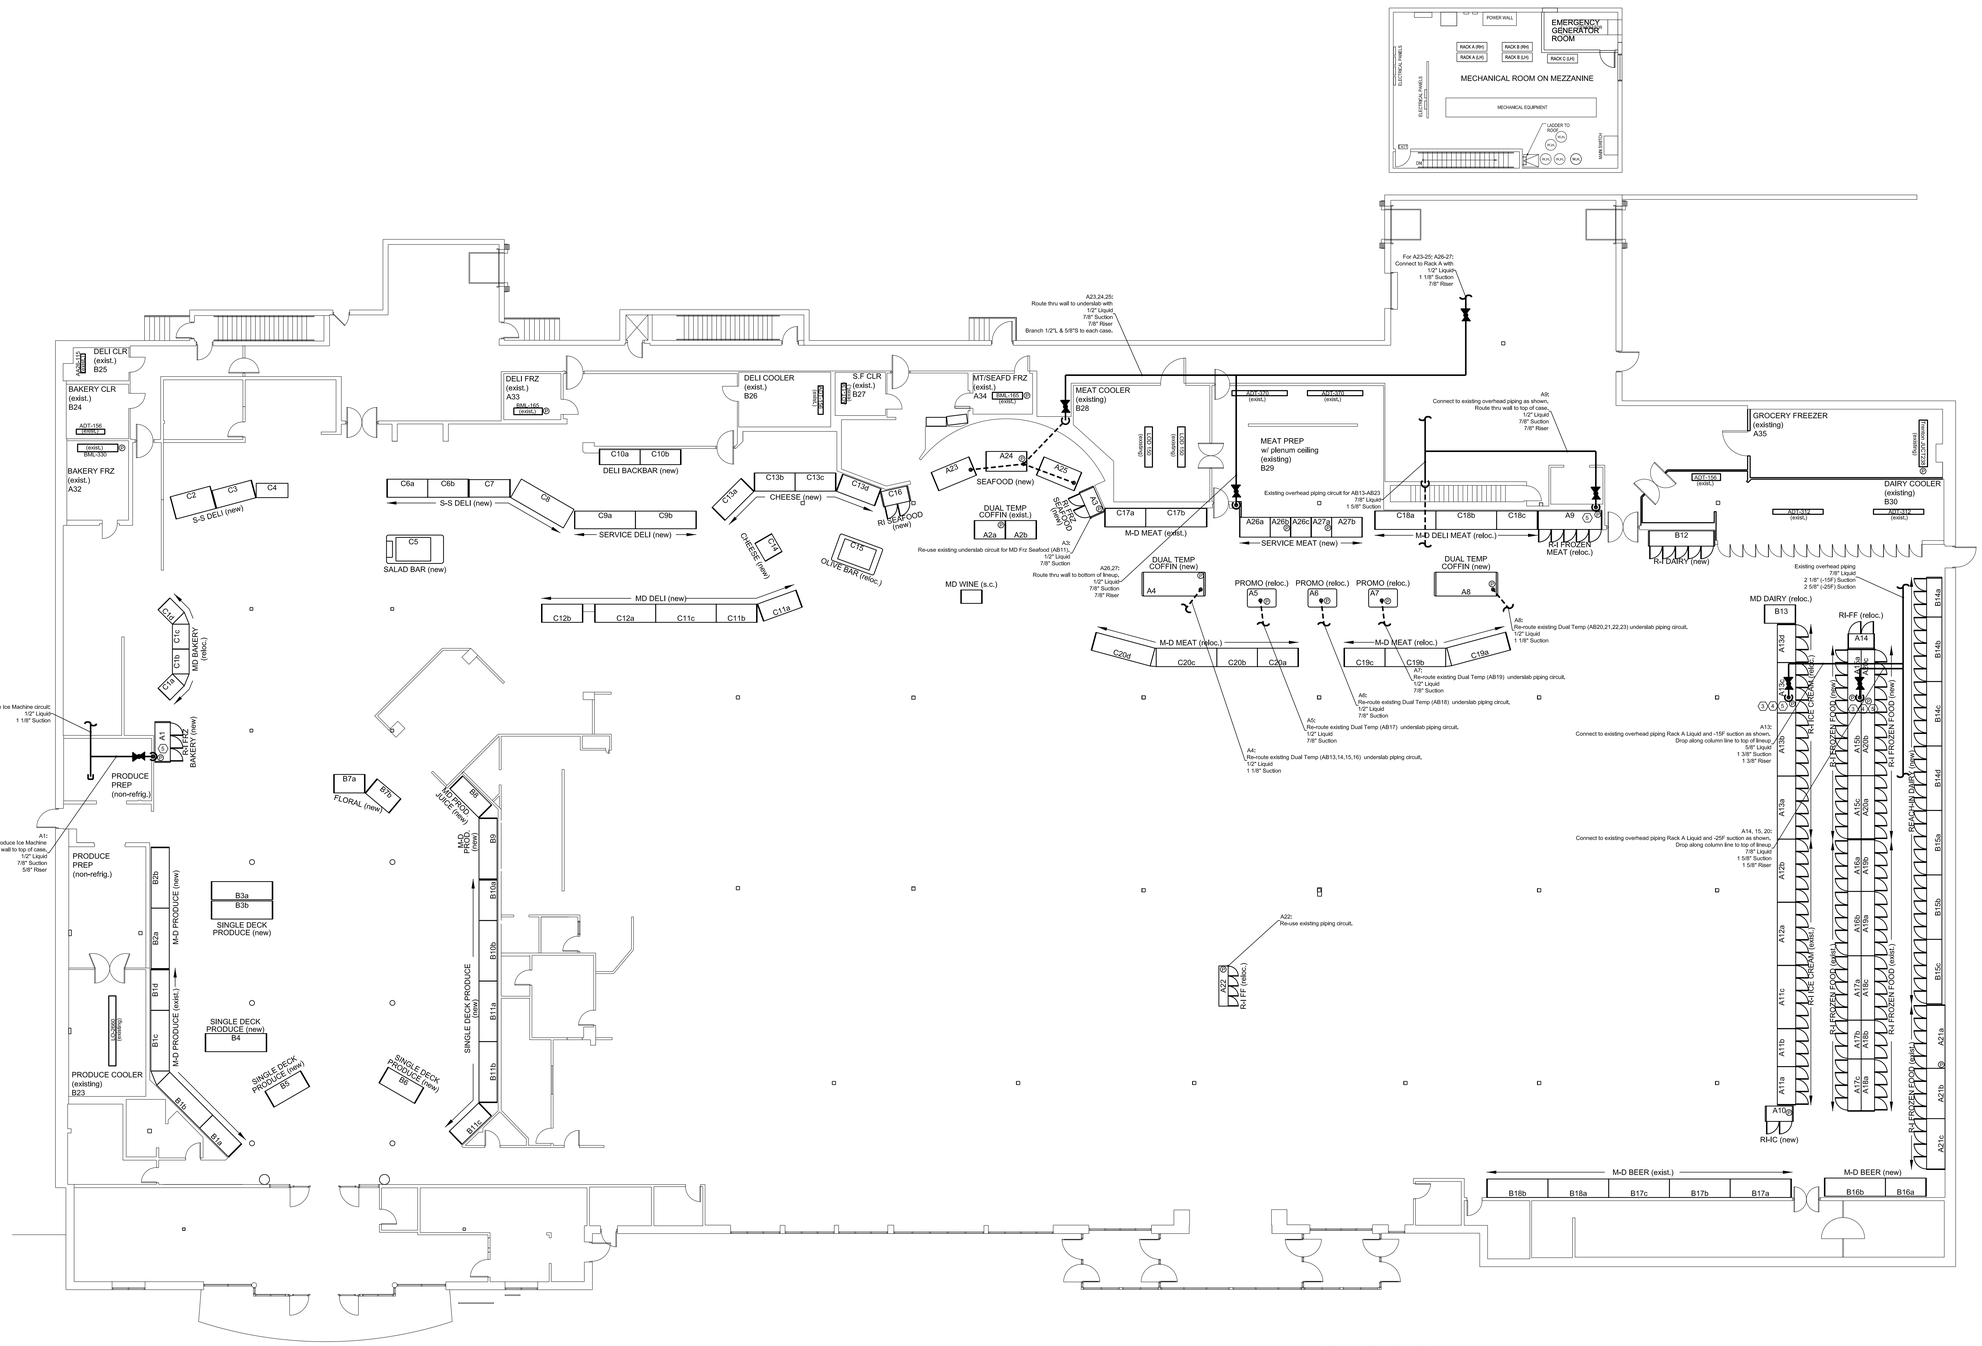

LEGEND/NOTES

REFRIGERATION #'S:

A-* (-20F suction)

B-* (+20F suction)

C-* (+15F suction)

PIPING SYMBOLS:

- ABOVE SLAB PIPING
- BELOW SLAB PIPING
- PIPE TERMINATION
- RISERS
- MACHINE ROOM CONNECTIONS
- FULL PORT BALL VALVES, TO MATCH LINESIZE INSTALL 1/4" ANGLE VALVE ON EVAP SIDE NOTE: INSTALL BALL VALVES AS NEAR TO GROUND LEVEL AS POSSIBLE.

KEYED NOTES:

1. INSTALL PIPING PER "REFRIGERATION SYSTEMS PIPING & INSTALLATION SPECIFICATION", ON R2 DRAWING.
2. CONTRACTOR SHALL PROVIDE ALL BALL VALVES SHOWN.
3. BUNDLED VERTICAL PIPING AS TIGHTLY AS POSSIBLE. BOX-OUT PER OWNER'S INSTRUCTIONS.
4. DROP ALONG COLUMN LINE.
5. CONNECT TO CASES ALONG TOP OF LINEUP.
6. TO CONCEAL PIPING, DROP TO CEILING 4FT (min.) BACK FROM VERTICAL WALL.

BOYKO ENGINEERING
JAMES BOYKO, P.E.
11D Gorham Industrial Parkway
Gorham, Maine 04038
tel. (207) 856-1900
fax. (207) 856-1999

REVISIONS

NUMBER	DATE	BY	DESCRIPTION
0	11/18/11		Issued for construction

Date: AUGUST, 2011
Drawn By: PDS
Checked By: BEI
Project Mgr: BEI
Project No:
Old File: Forest Ave. Refrigeration.dwg
Graphic Scale: 0 1

REFRIGERATION PIPING ~ SALES AREA RACK A

HANNAFORD SUPERMARKET & PHARMACY No.8351
295 FOREST AVENUE
PORTLAND, MAINE 04101

© Copyright 2011 BOYKO ENGINEERING, INC.

R1-1

A1
1/8" = 1'-0"