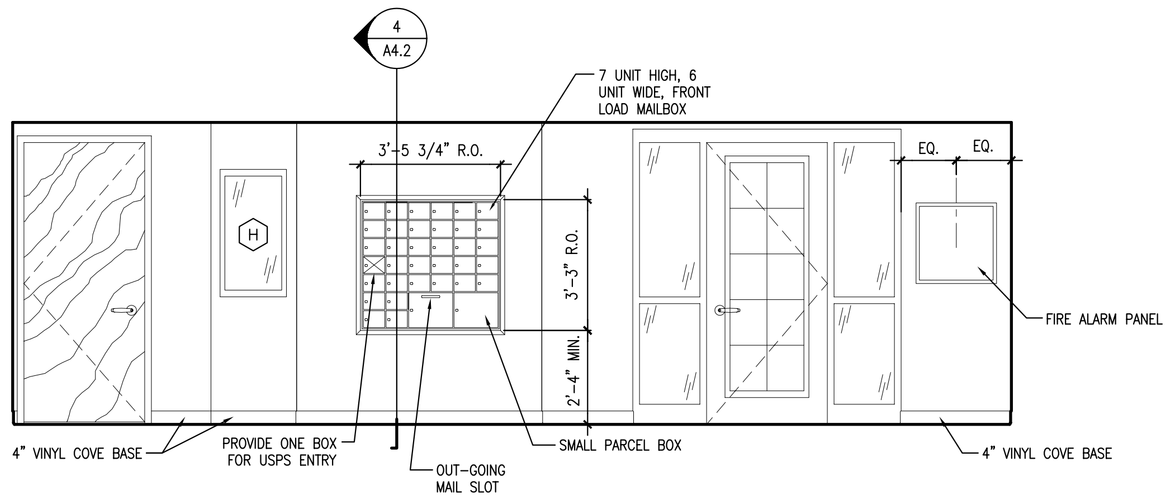

1 INTERIOR ELEVATION @ VESTIBULE (113)

REFERENCED FROM: SCALE: 3/8" = 1'-0"

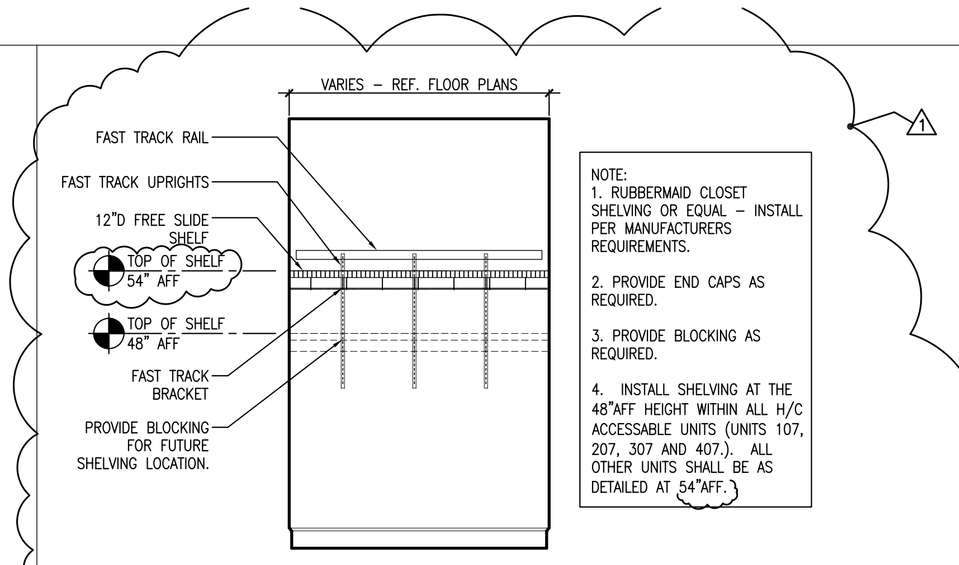

3 REV. TO SKA-1 - TYPICAL UNIT CLOSET SHELVING

REFERENCED FROM: SCALE: 1/2" = 1'-0"

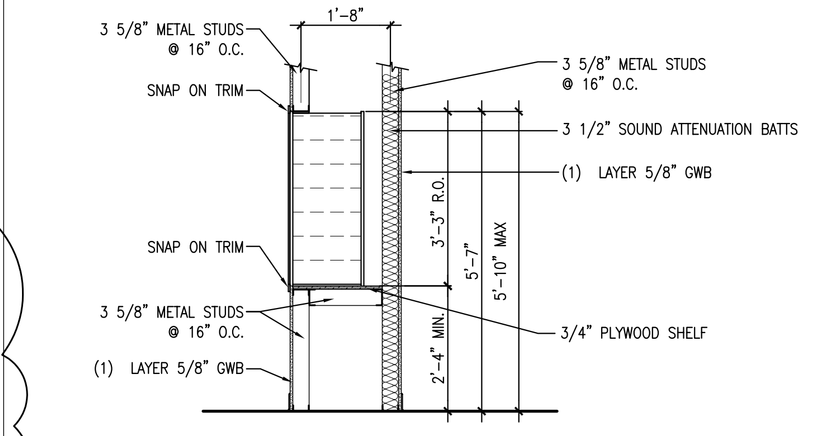

4 SECTION @ MAILBOX

REFERENCED FROM: SCALE: 1/2" = 1'-0"

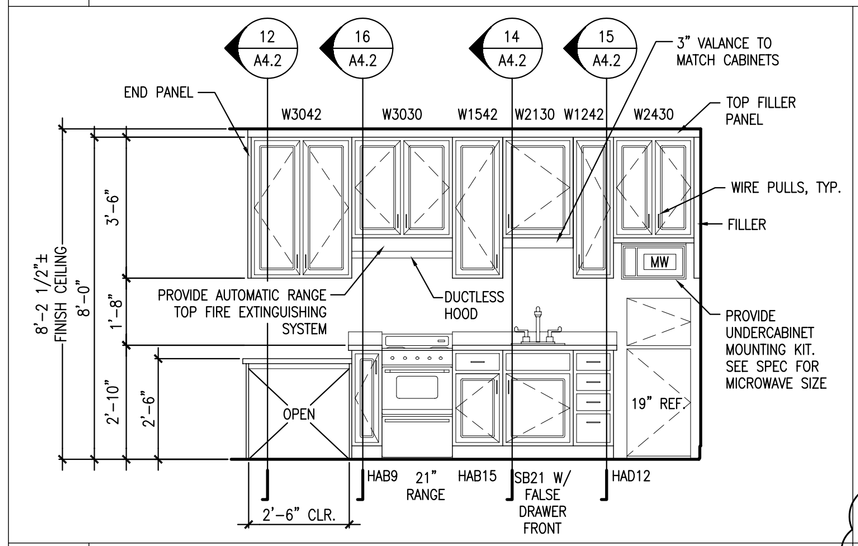

5 INTERIOR ELEV. @ TYP. UNIT KITCHEN

REFERENCED FROM: SCALE: 3/8" = 1'-0"

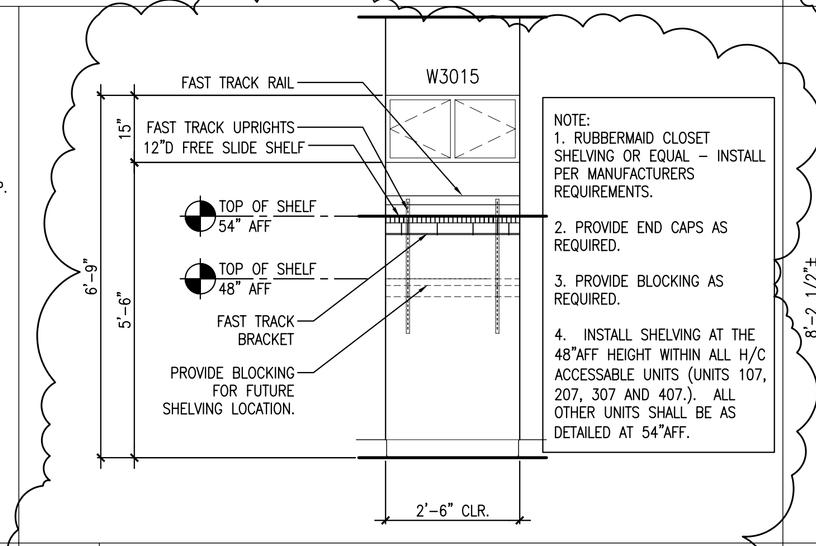

6 INT. ELEV. @ TYP. COAT/STOR.

REFERENCED FROM: SCALE: 1/2" = 1'-0"

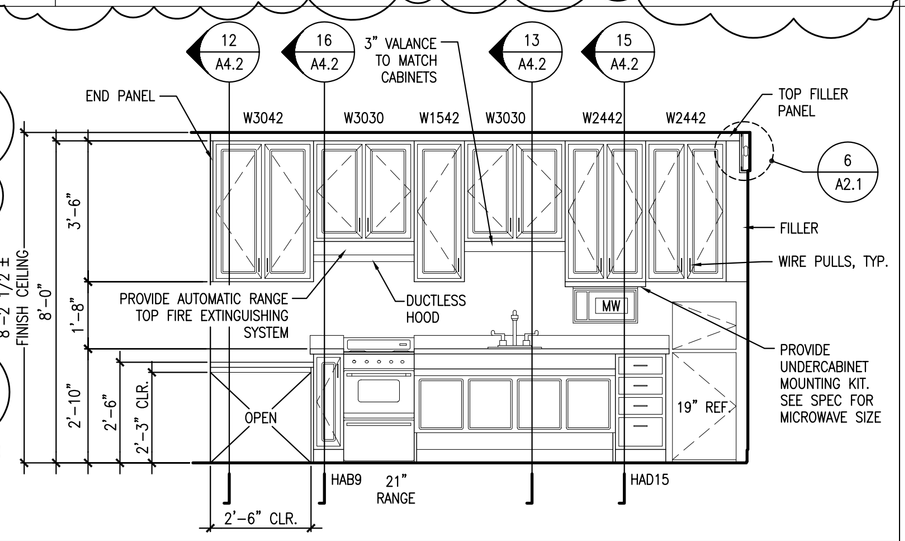

7 INTERIOR ELEV. @ TYP. H/C UNIT KITCHEN

REFERENCED FROM: SCALE: 3/8" = 1'-0"

8

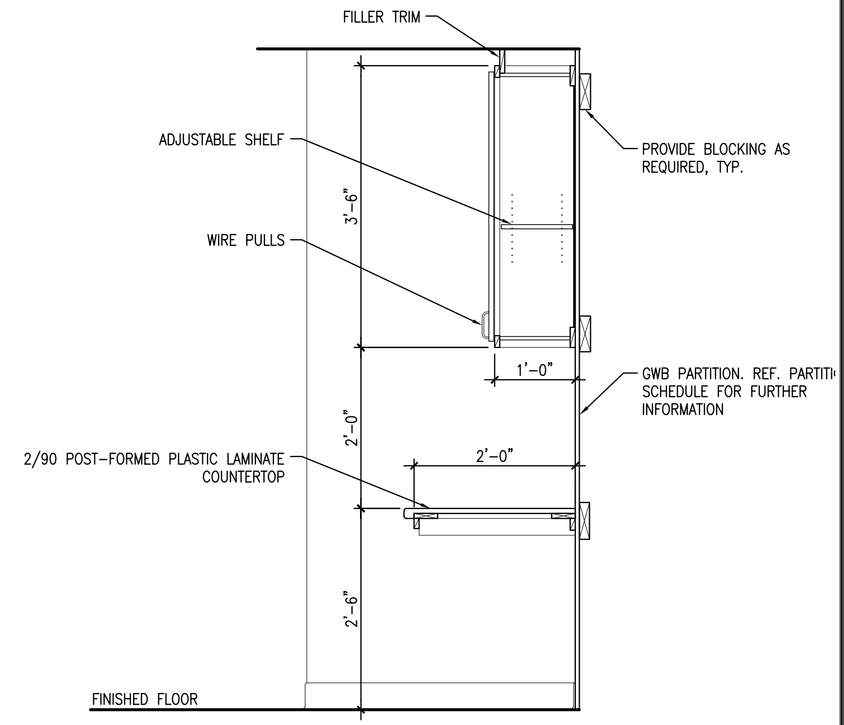

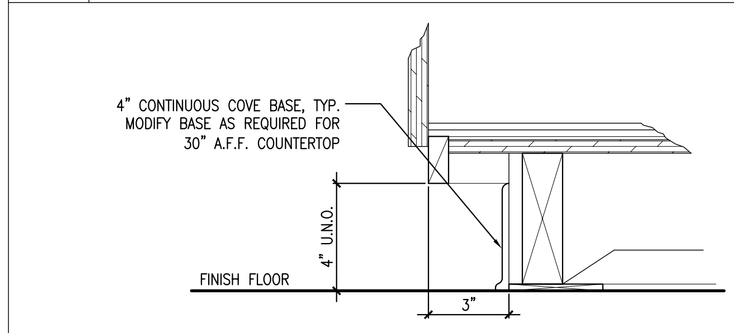

9 TOE KICK DETAIL @ CABINET BASE

REFERENCED FROM: SCALE: 3" = 1'-0"

10 NOT USED

REFERENCED FROM: SCALE:

11 NOT USED

REFERENCED FROM: SCALE:

12 SECTION @ WRITING SURFACE

REFERENCED FROM: SCALE: 3/4" = 1'-0"

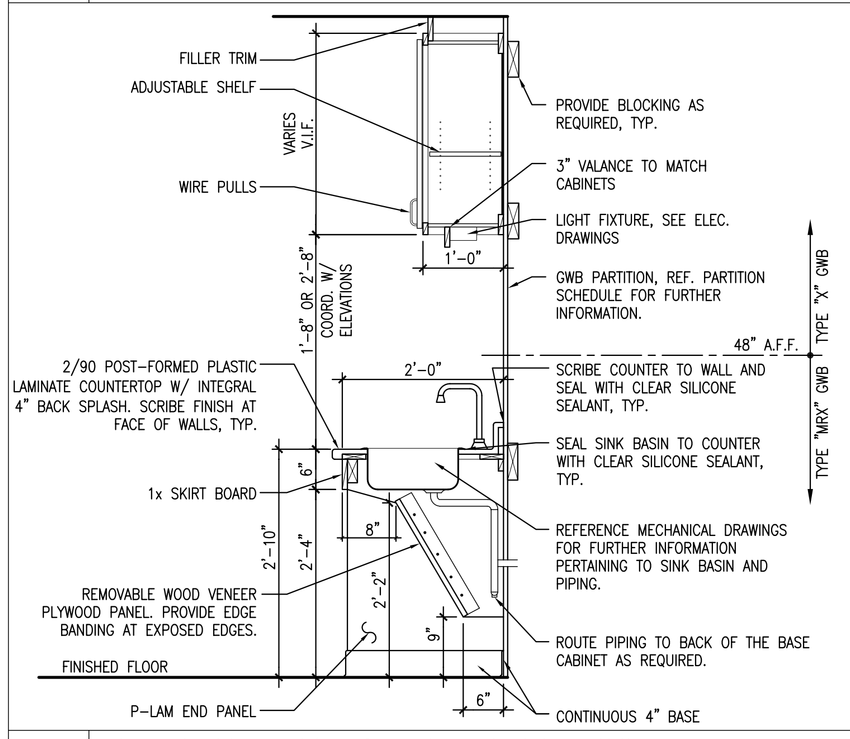

13 SECTION @ H/C ACCESSIBLE SINK

REFERENCED FROM: SCALE: 3/4" = 1'-0"

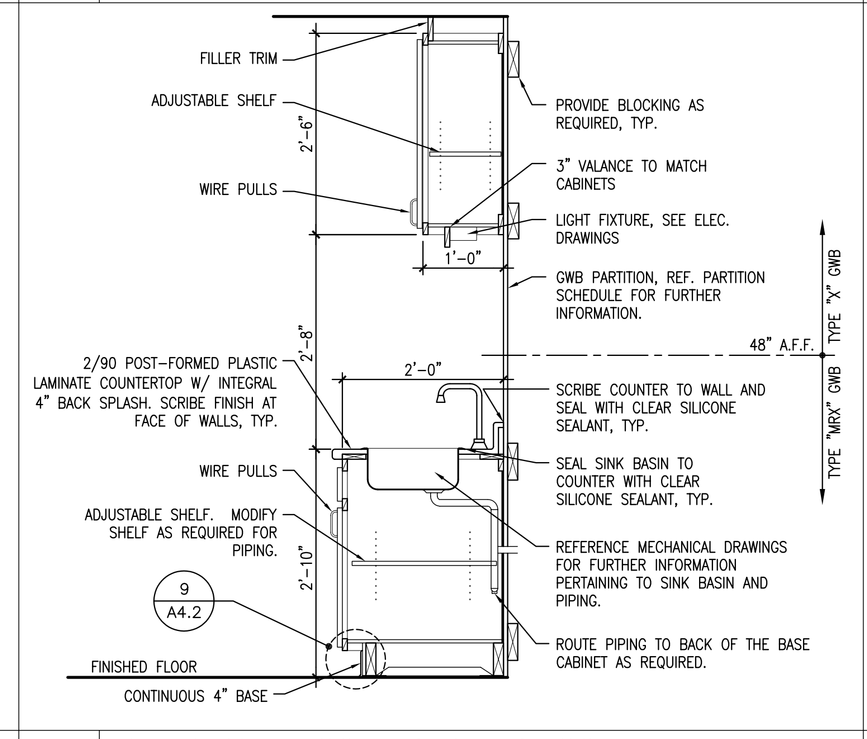

14 SECTION @ SINK BASE CABINET

REFERENCED FROM: SCALE: 3/4" = 1'-0"

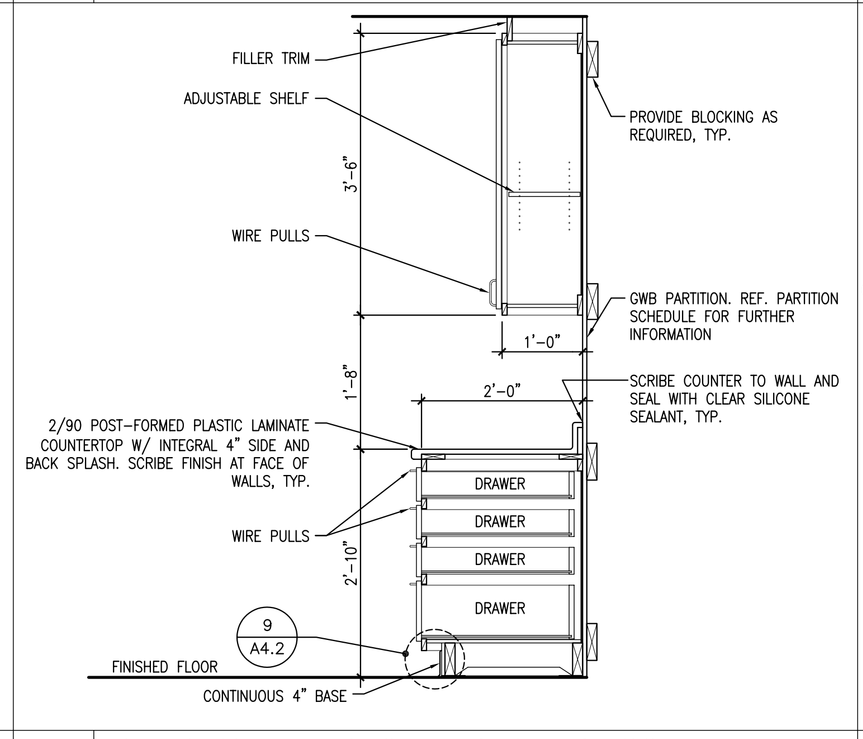

15 SECTION @ DRAWER BASE CABINET

REFERENCED FROM: SCALE: 3/4" = 1'-0"

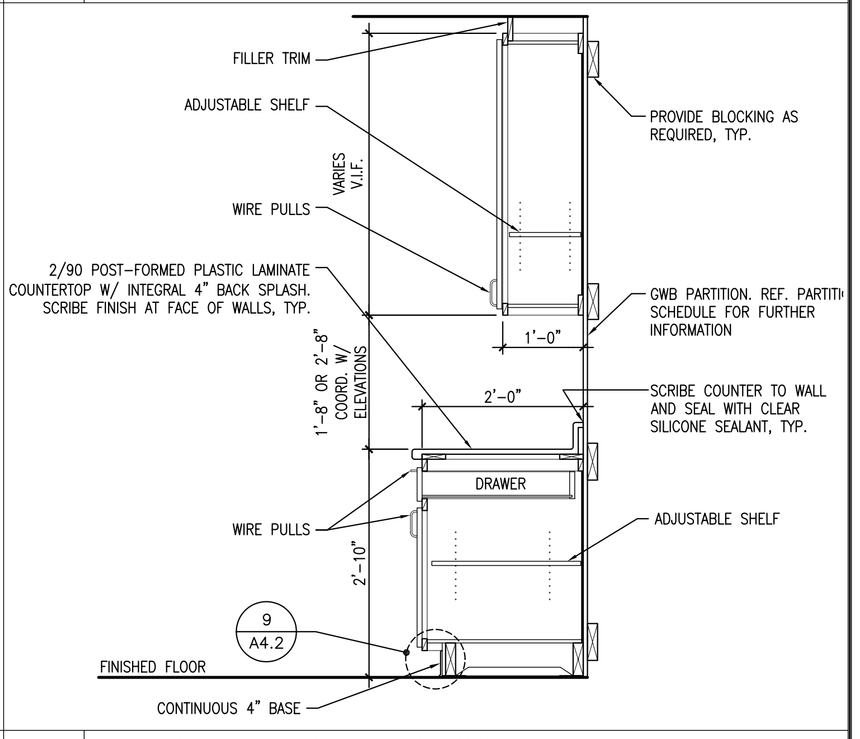

16 SECTION @ BASE CABINET

REFERENCED FROM: SCALE: 3/4" = 1'-0"

ISSUED FOR PERMITTING 12/10/04

CWS Architects
Architecture
Space Planning
Value Design
434 Cumberland Avenue
Portland, ME 04101
Phone: (207)774-4441
Fax: (207)774-4016
www.CWSarch.com

Owner:

CCYSRO, L.P.
c/o Cumberland County YMCA
70 Forest Ave Portland, ME 04101
(207) 874-1111

Client:

YMCA APARTMENTS at 231 HIGH STREET
High Street - Portland, Maine

Project No: 03407.ysh

Drawing Title:
INTERIOR ELEVATIONS AND DETAILS

Scale: AS NOTED
Date: DECEMBER 10, 2004
Revisions:
1 VALUE ENGINEERING REV.S 12/10/04

Drawing Number:
A4.2