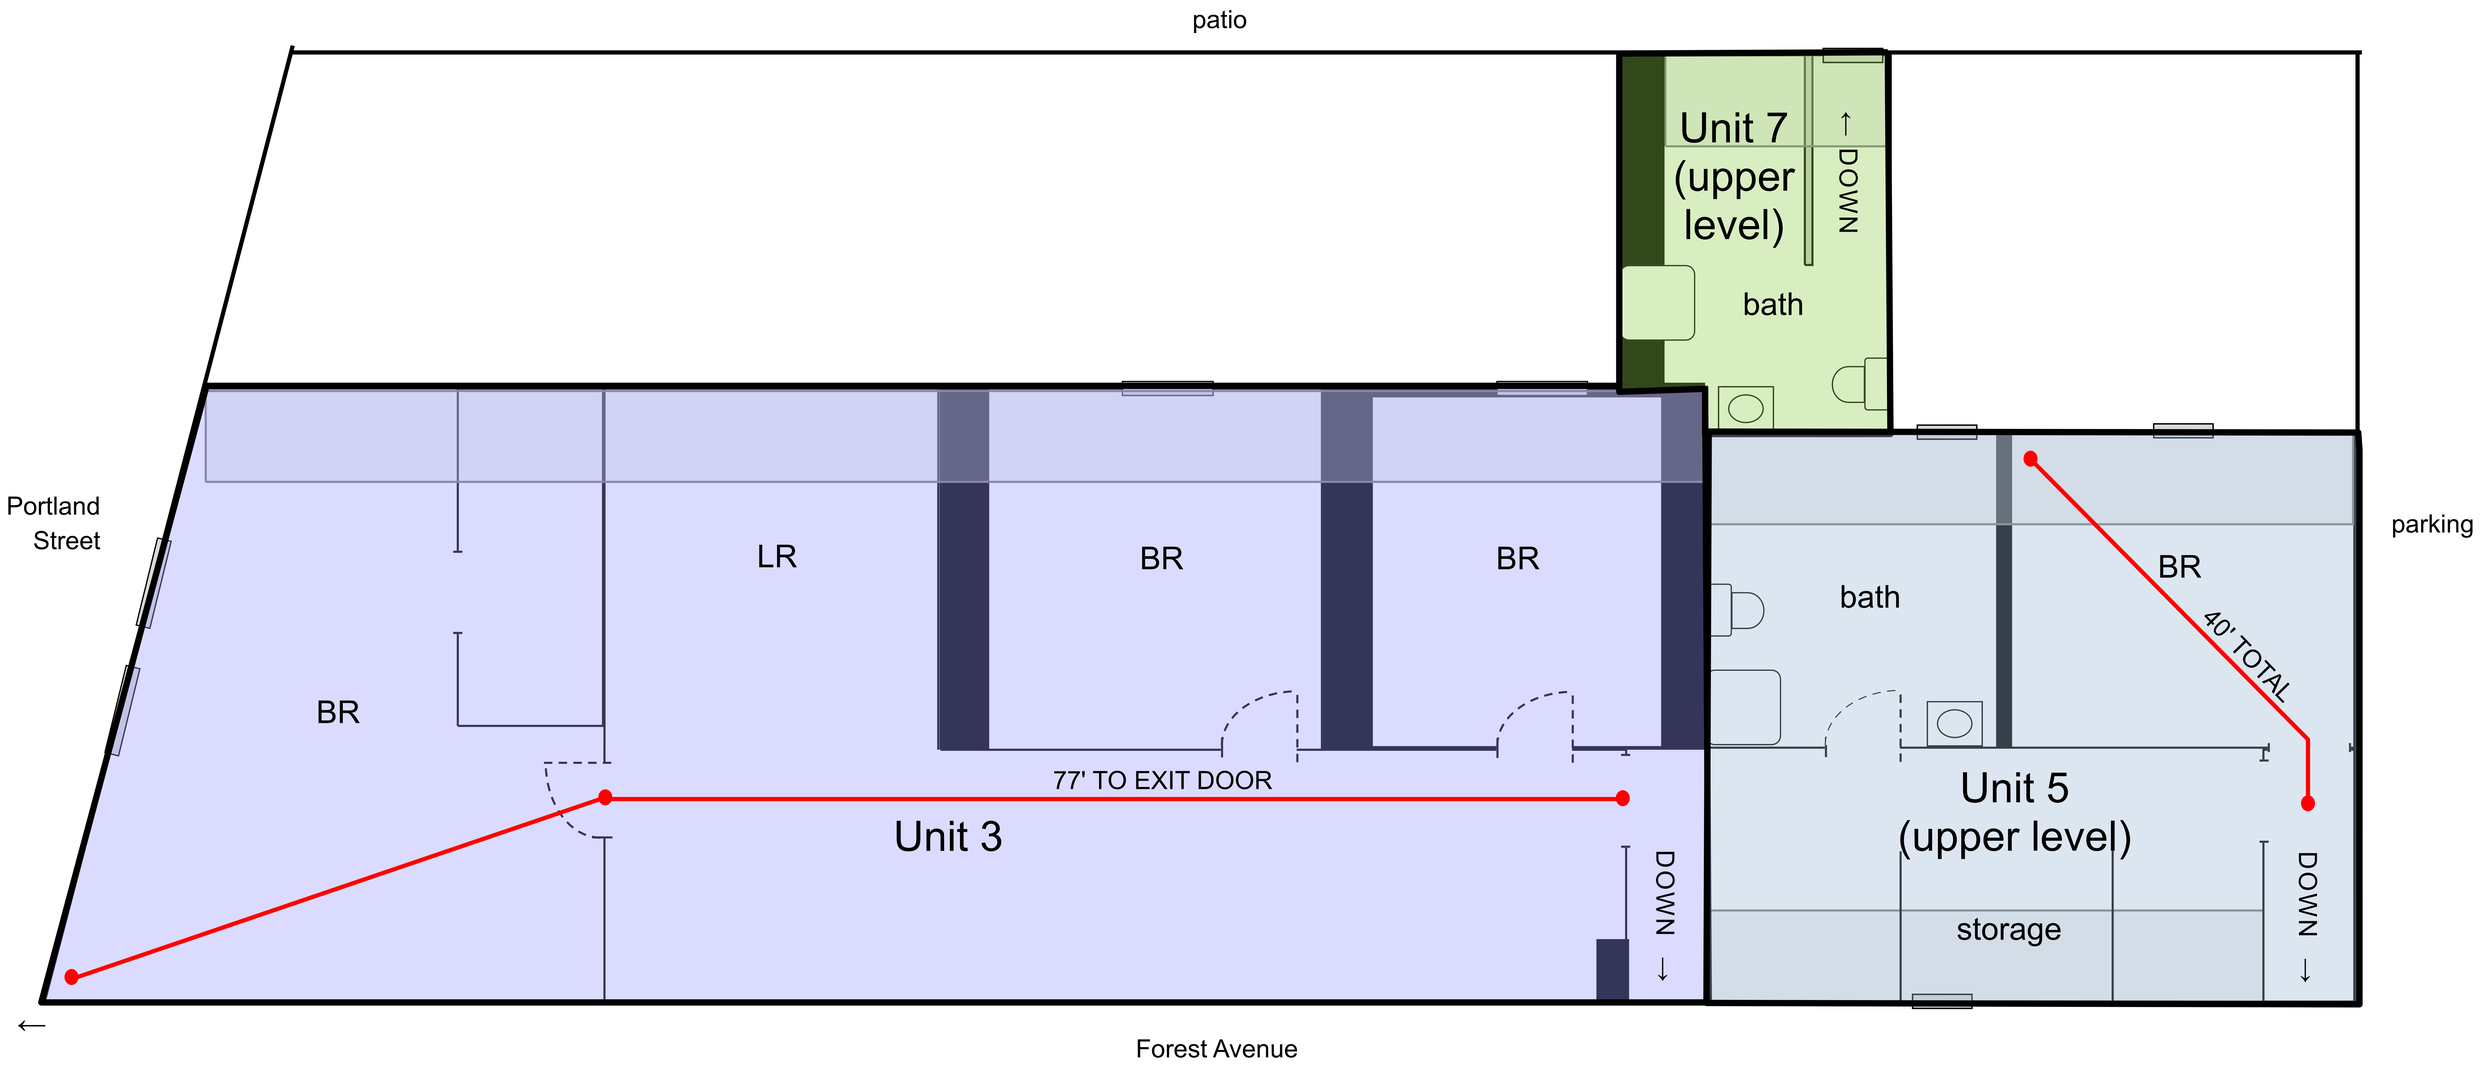102 Portland Street, Third Floor