B2b Zone

Front - N/A

Rear - N/A

Side - 10' req'd
36' shown

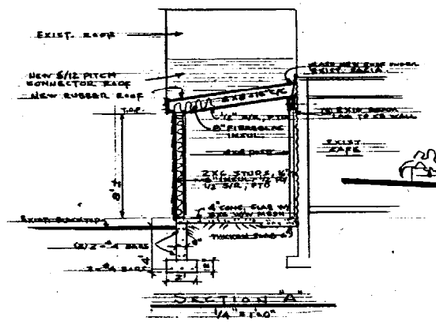

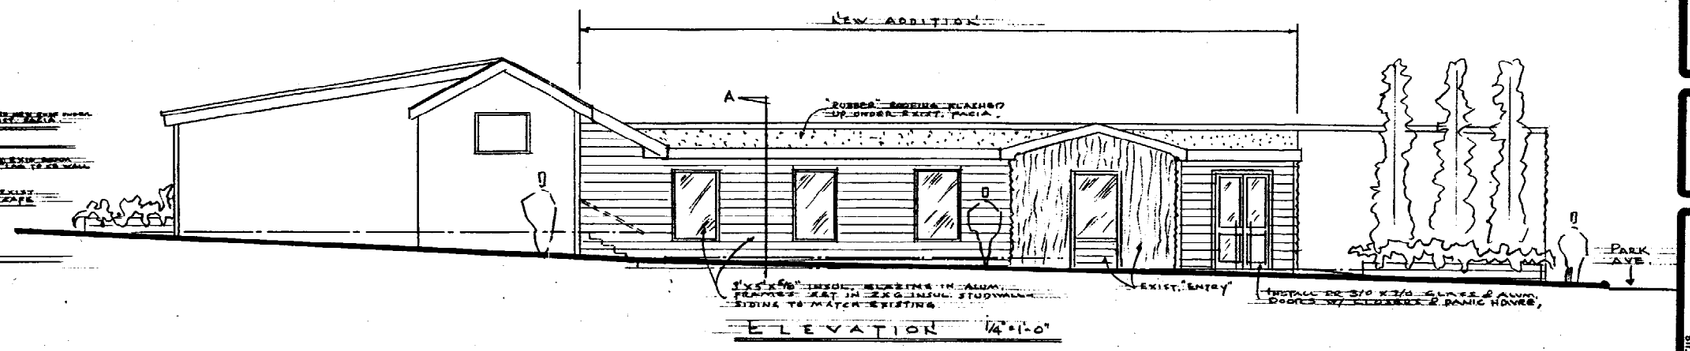

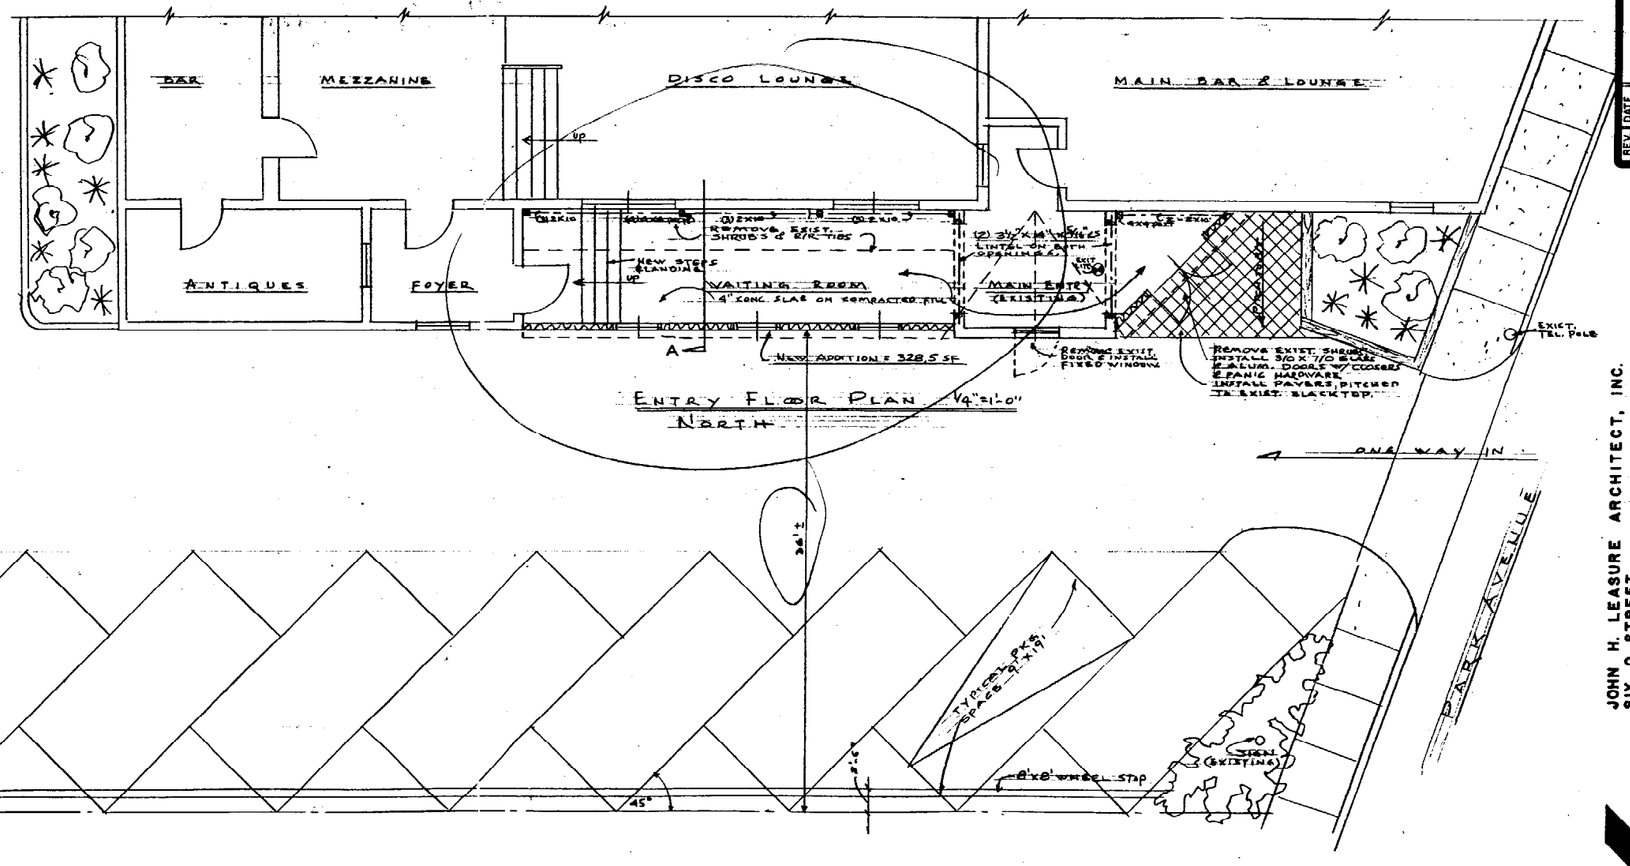

PROP. OWNED BY ROBERT LARKIN

NEW ENTRY & WAITING AREA

ADDITIONS & ALTERATIONS TO
BUBBA'S CAFE (OWNER: ROBERT LARKIN)
PARK AVE
PORTLAND, MAINE

JUNE 11, 2001

STATUS

REV. DATE

JOHN H. LEASURE ARCHITECT, INC.
SIX Q STREET
SOUTH PORTLAND, MAINE 04106