↑ CUMBERLAND AVENUE ↑

128'

**37 CASCO STREET, CBL: 037D007001**
**FIRST FLOOR**

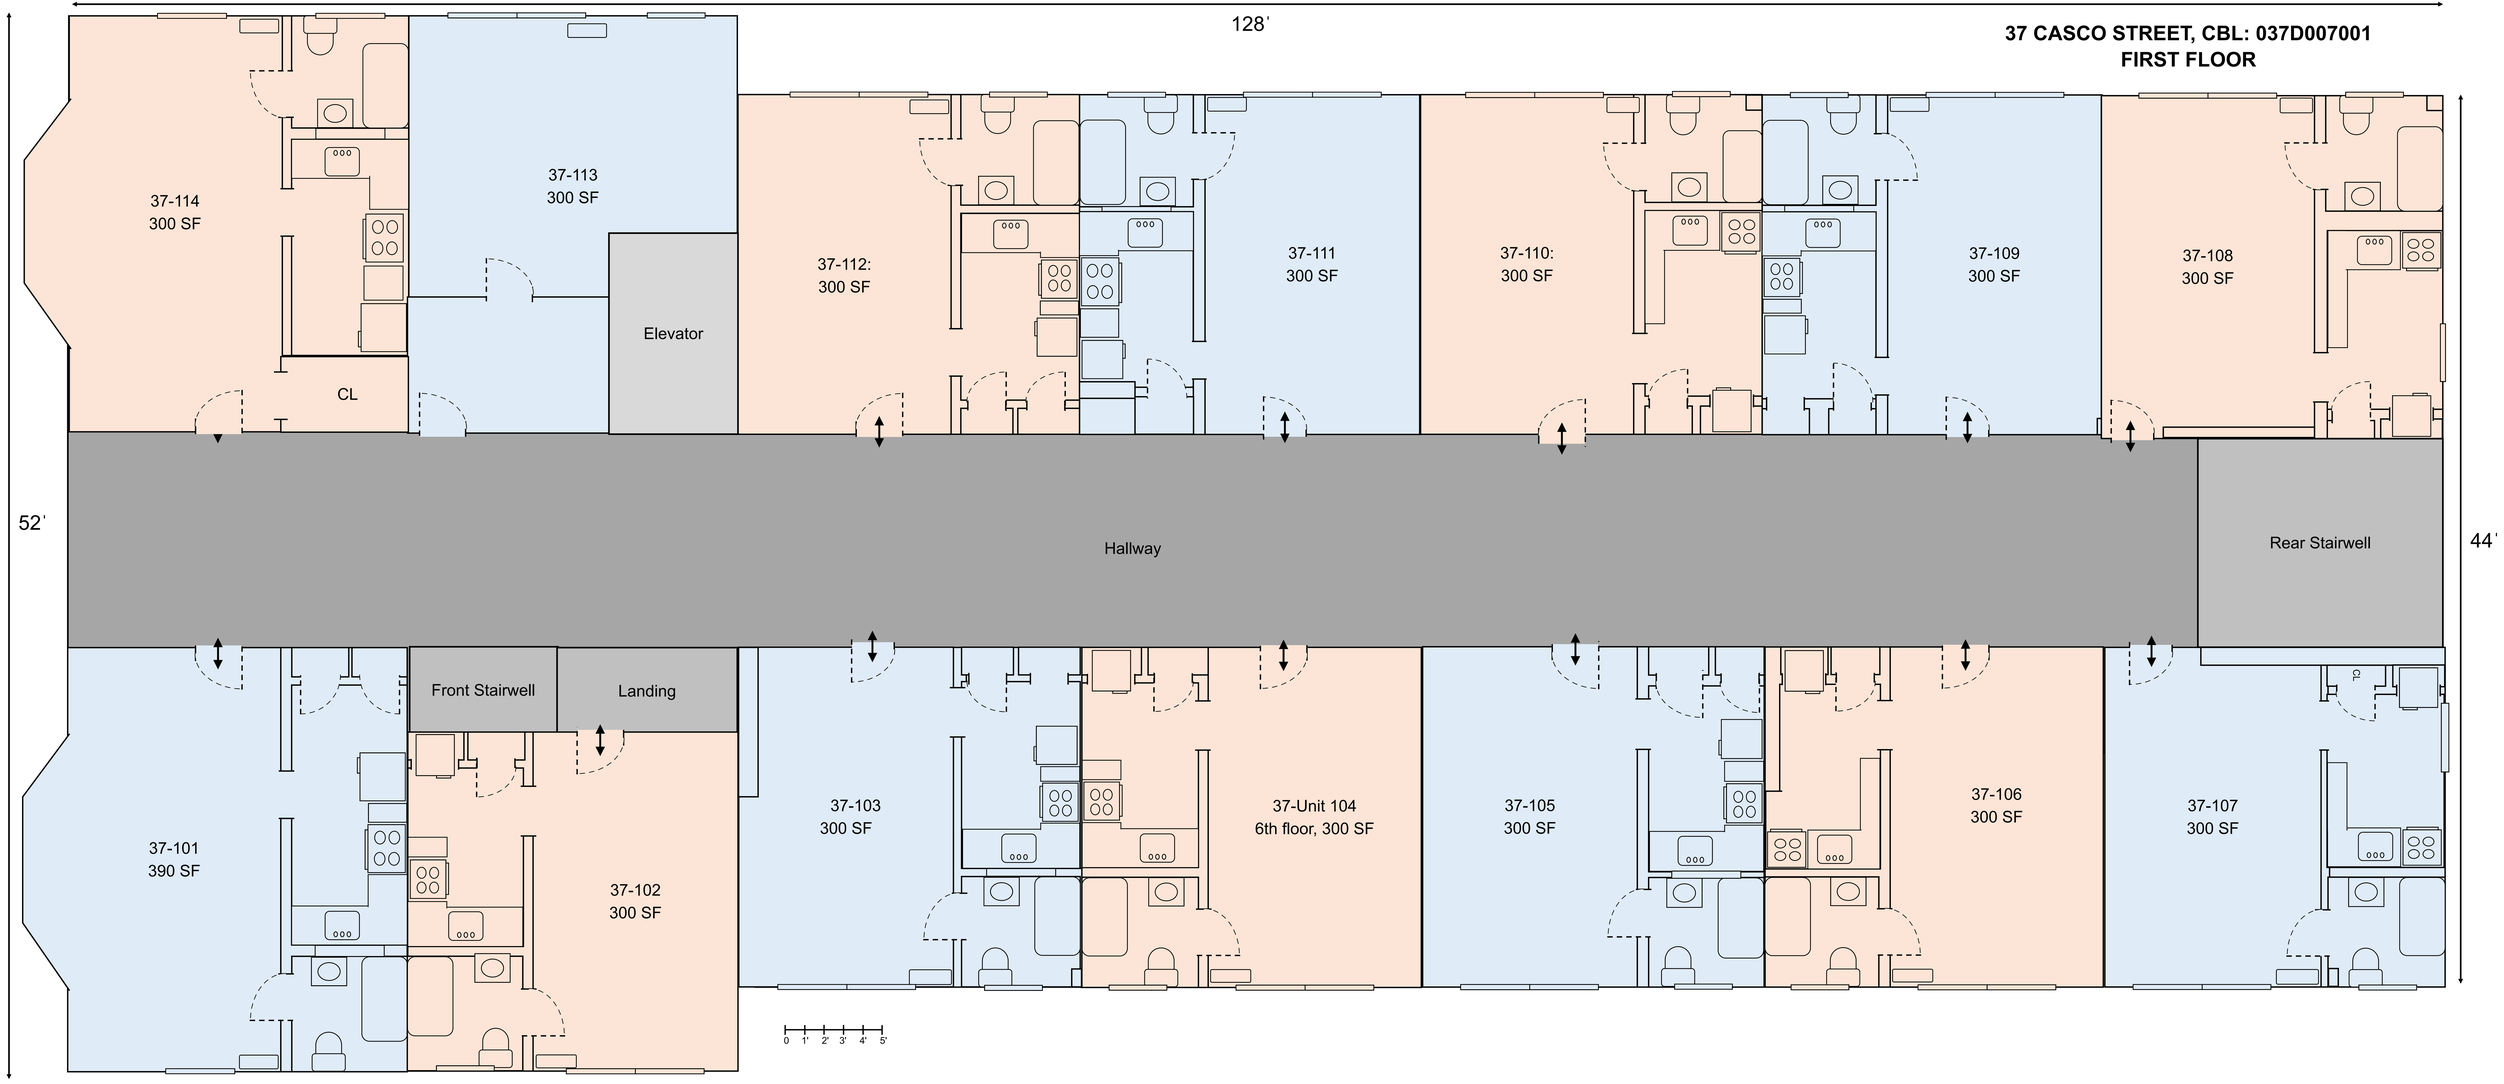


↓ CONGRESS STREET ↓