↑ CUMBERLAND AVENUE ↑
128'
37 CASCO STREET, CBL: 037D007001
BASEMENT
↑ CASCO STREET ↓
52'
44'
↑
Exit
Utility room
LAUNDRY ROOM
Elevator
Boiler Room
CL
37-B7:
280 SF
37-B6:
300 SF
37-B5:
300 SF
37-B4:
300 SF
Hallway
Rear Stairwell
CL
37-B
CL
(bedroom)
Utility room
(Living room)
(bedroom)
37-B1:
490 SF
hallway
37-B2:
300 SF
37-B3:
300 SF
CL
Exit
0 1' 2' 3' 4' 5'
↓ CONGRESS STREET ↓

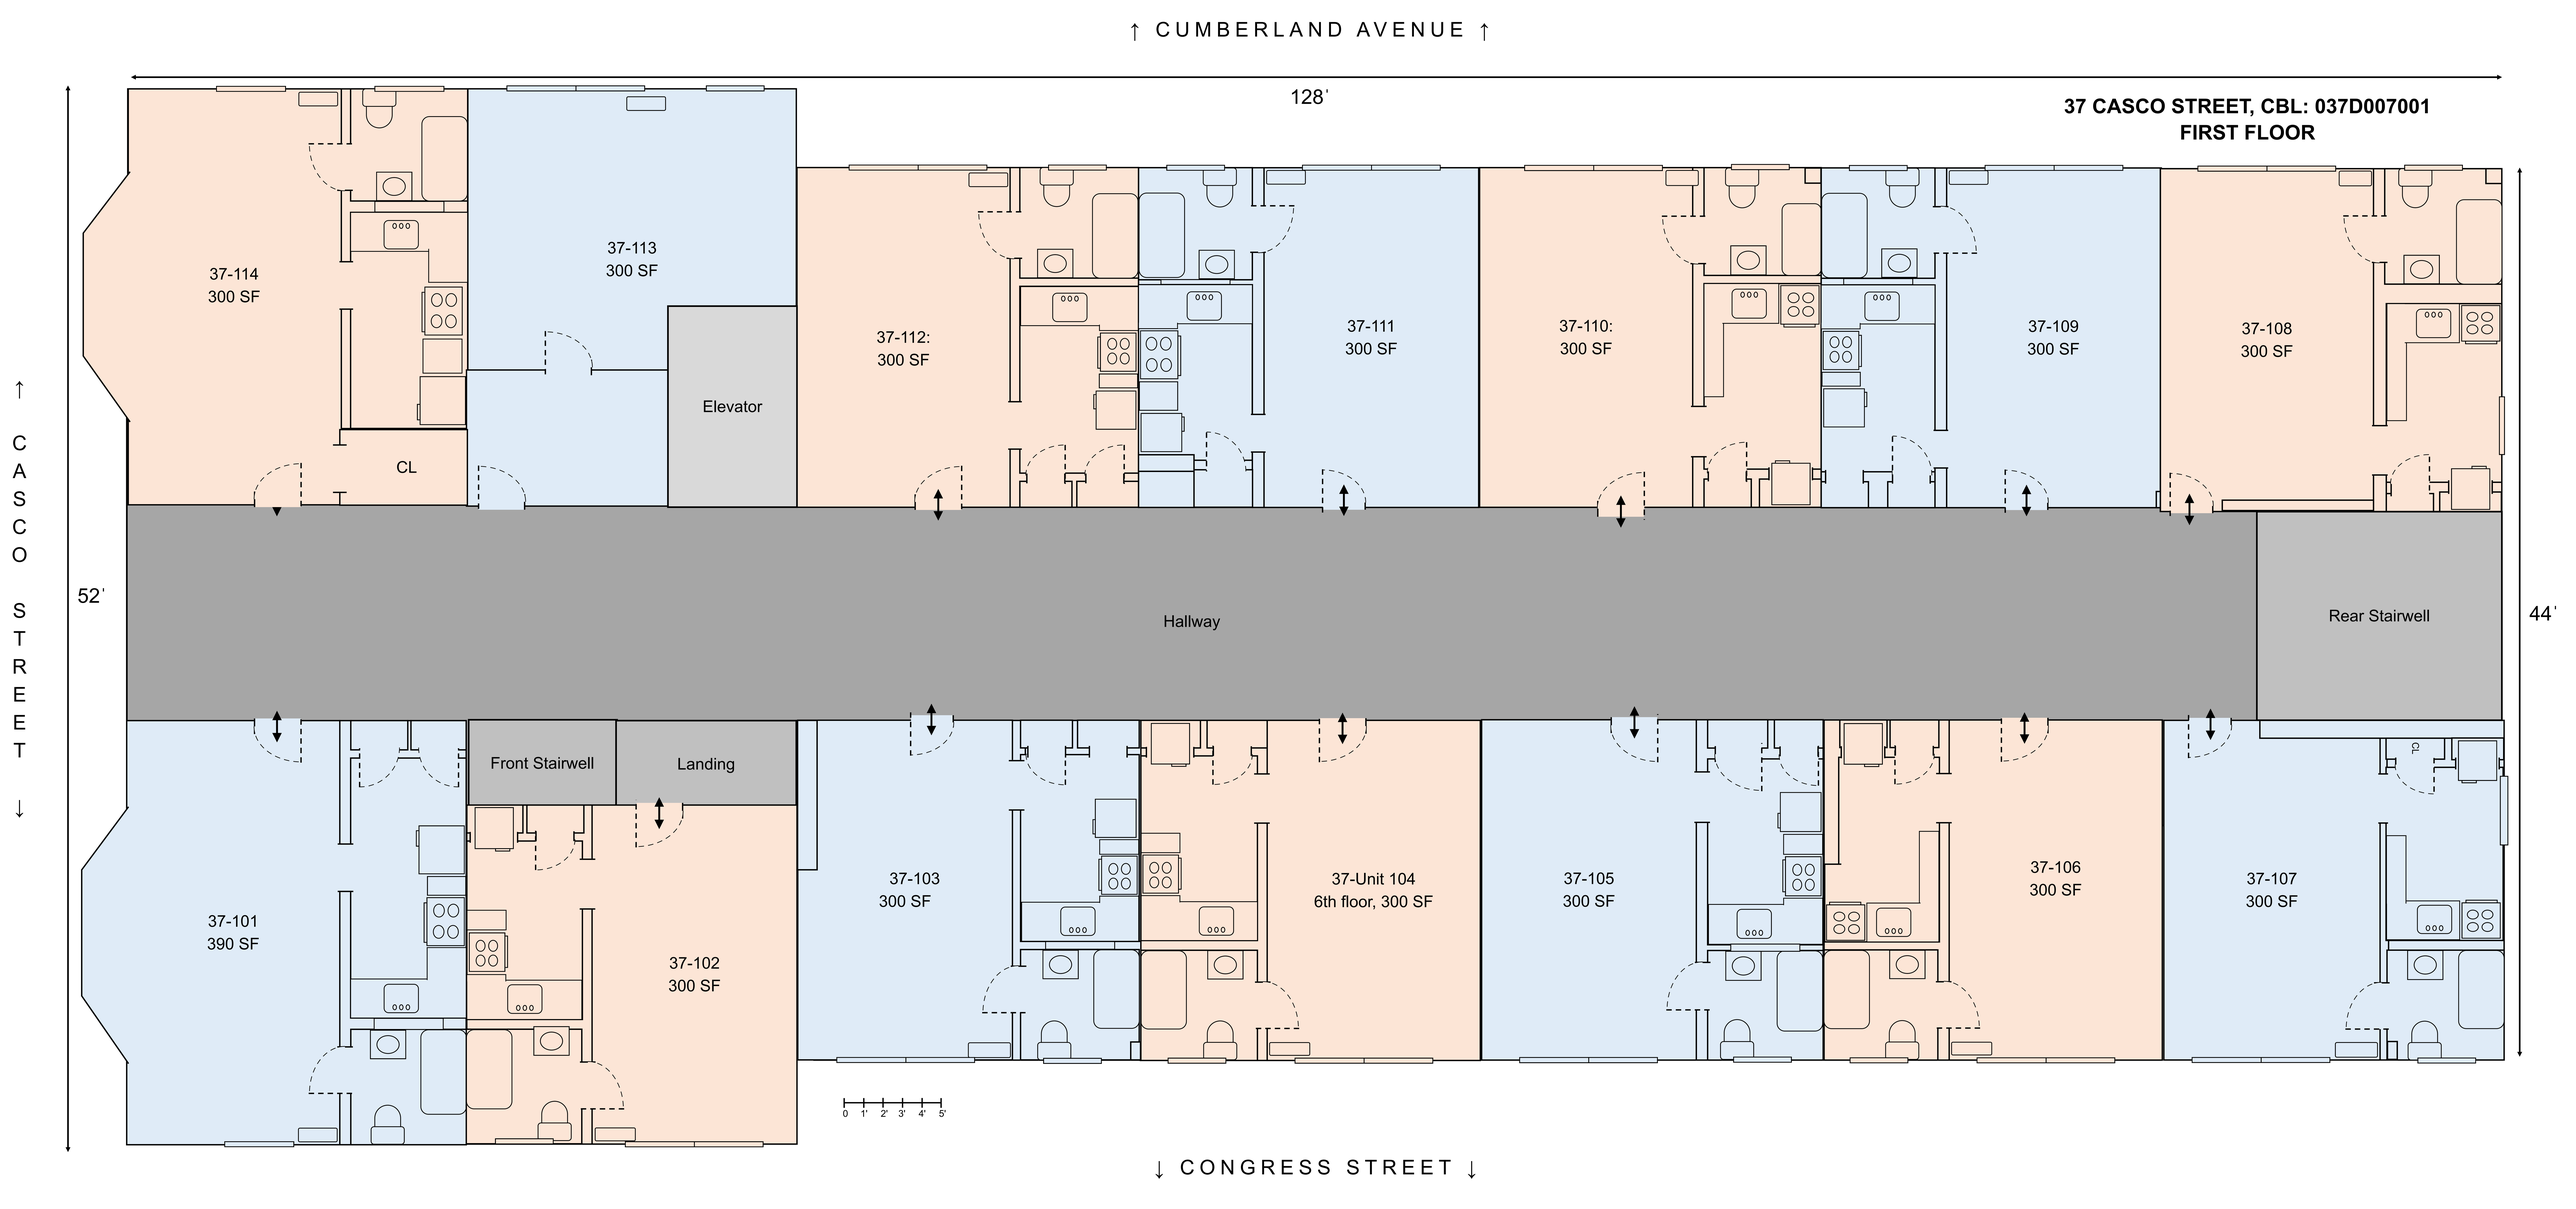
↑ CUMBERLAND AVENUE ↑
128'
37 CASCO STREET, CBL: 037D007001
FIRST FLOOR
↑ CASCO STREET ↓
52'
44'
37-114
300 SF
CL
37-113
300 SF
Elevator
37-112:
300 SF
37-111
300 SF
37-110:
300 SF
37-109
300 SF
37-108
300 SF
Hallway
Rear Stairwell
Front Stairwell
Landing
37-101
390 SF
37-102
300 SF
37-103
300 SF
37-Unit 104
6th floor, 300 SF
37-105
300 SF
37-106
300 SF
37-107
300 SF
CL
0 1' 2' 3' 4' 5'
↓ CONGRESS STREET ↓

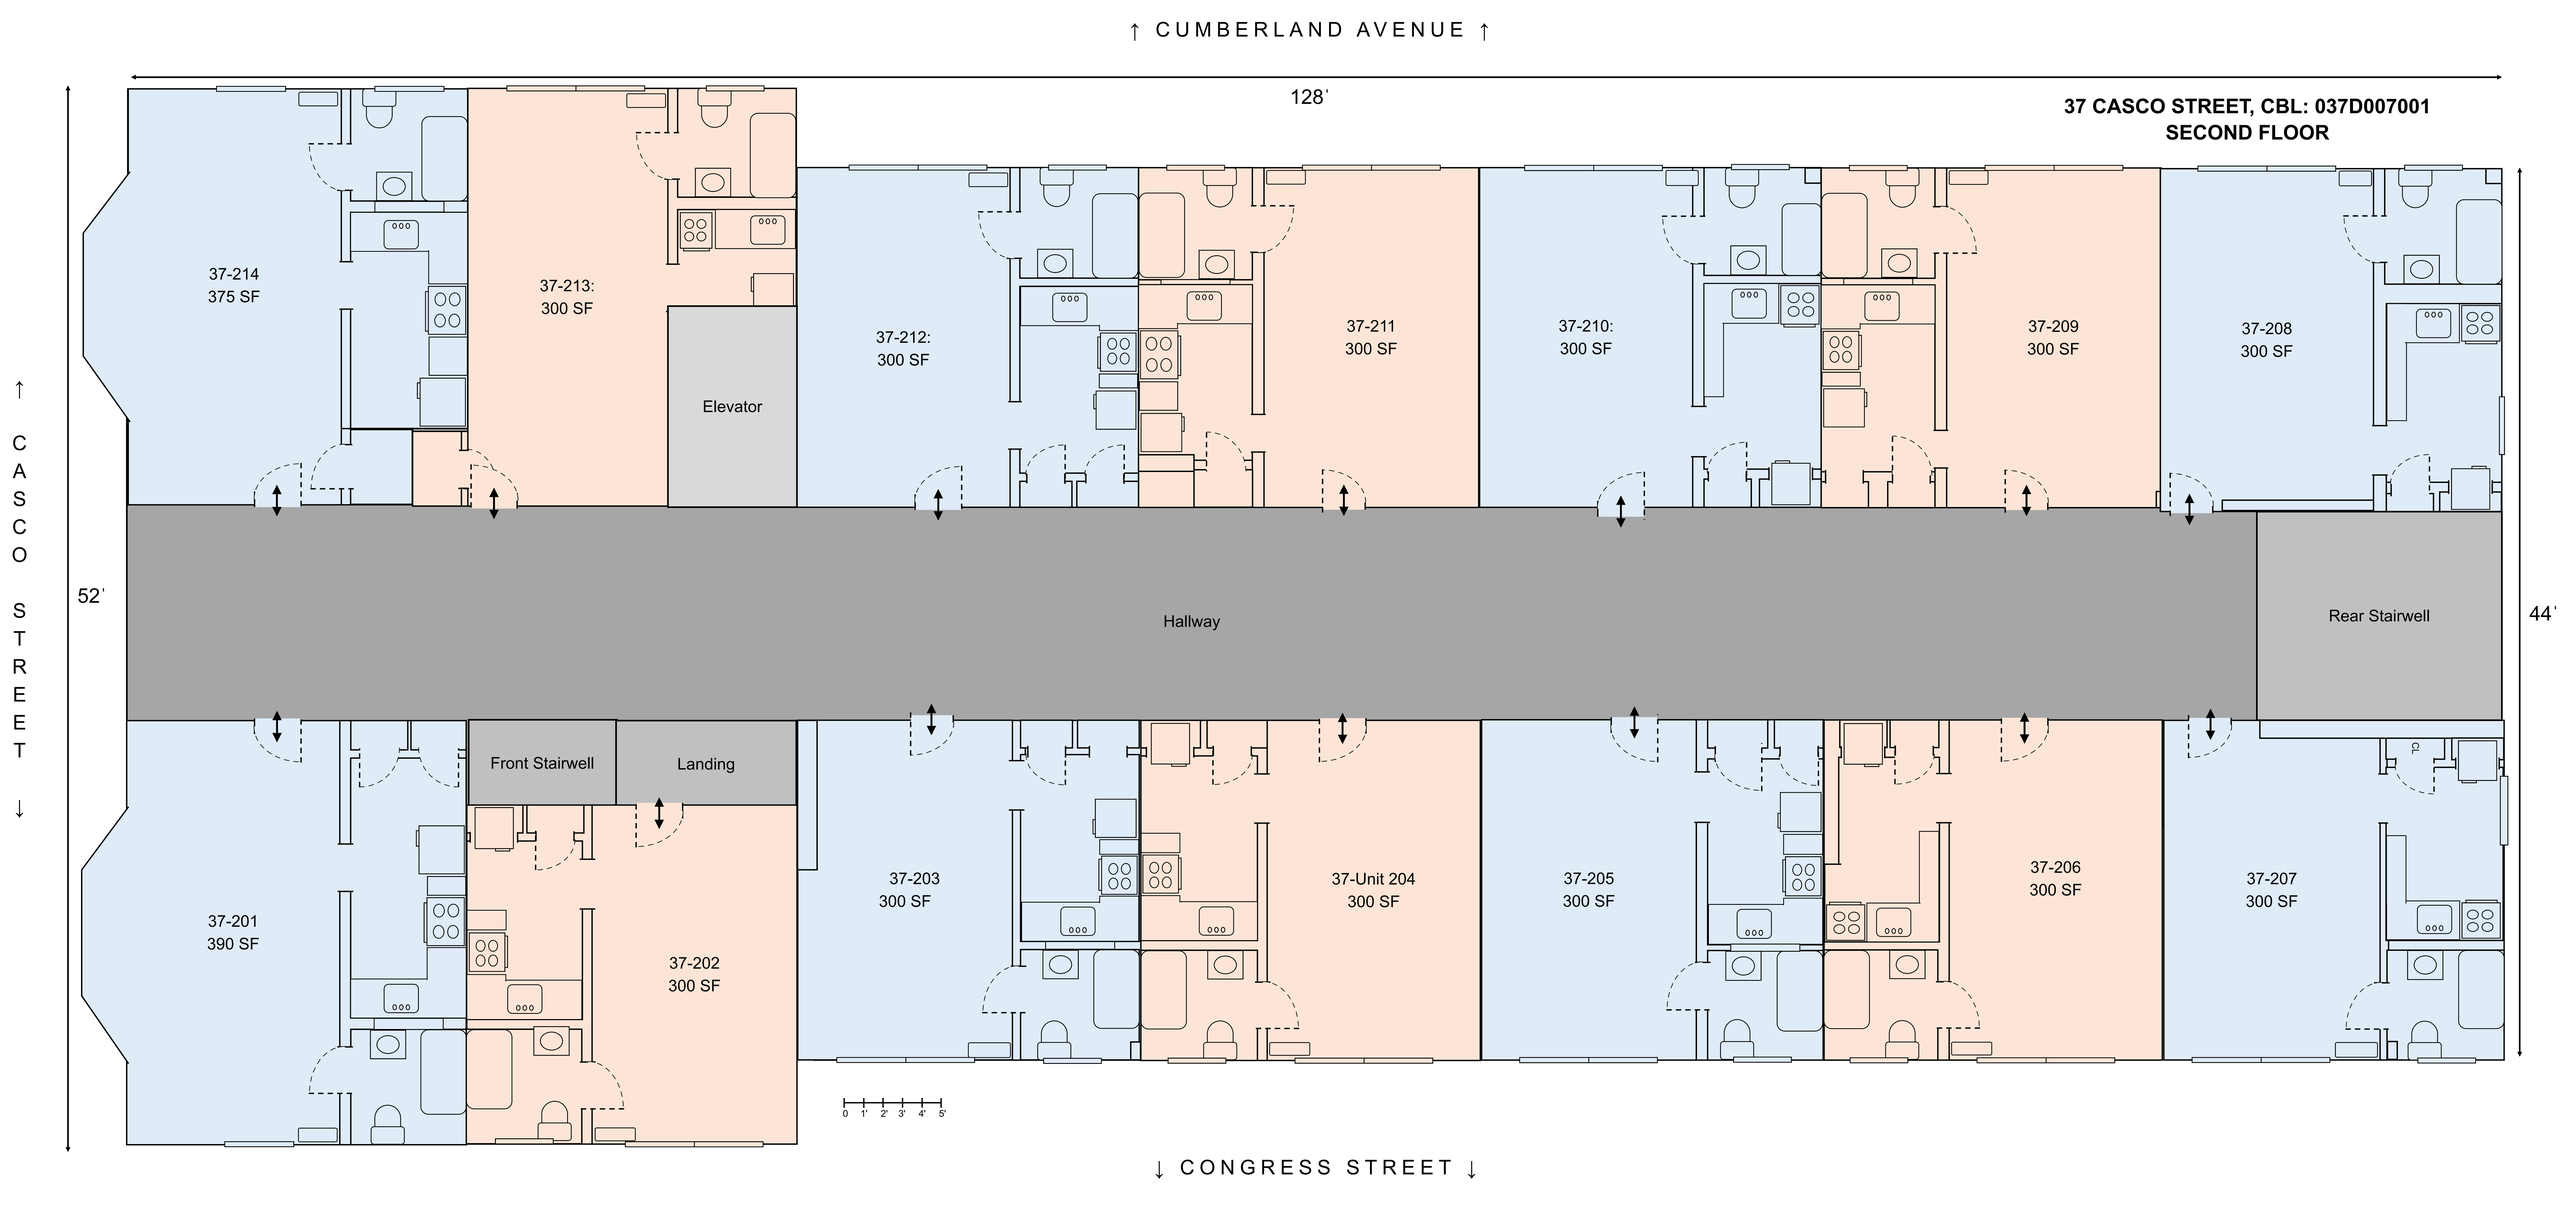
↑ CUMBERLAND AVENUE ↑
128'
37 CASCO STREET, CBL: 037D007001
SECOND FLOOR
↑ CASCO STREET ↓
52'
44'
37-214
375 SF
37-213:
300 SF
Elevator
37-212:
300 SF
37-211
300 SF
37-210:
300 SF
37-209
300 SF
37-208
300 SF
Hallway
Rear Stairwell
Front Stairwell
Landing
37-201
390 SF
37-202
300 SF
37-203
300 SF
37-Unit 204
300 SF
37-205
300 SF
37-206
300 SF
37-207
300 SF
0 1' 2' 3' 4' 5'
↓ CONGRESS STREET ↓

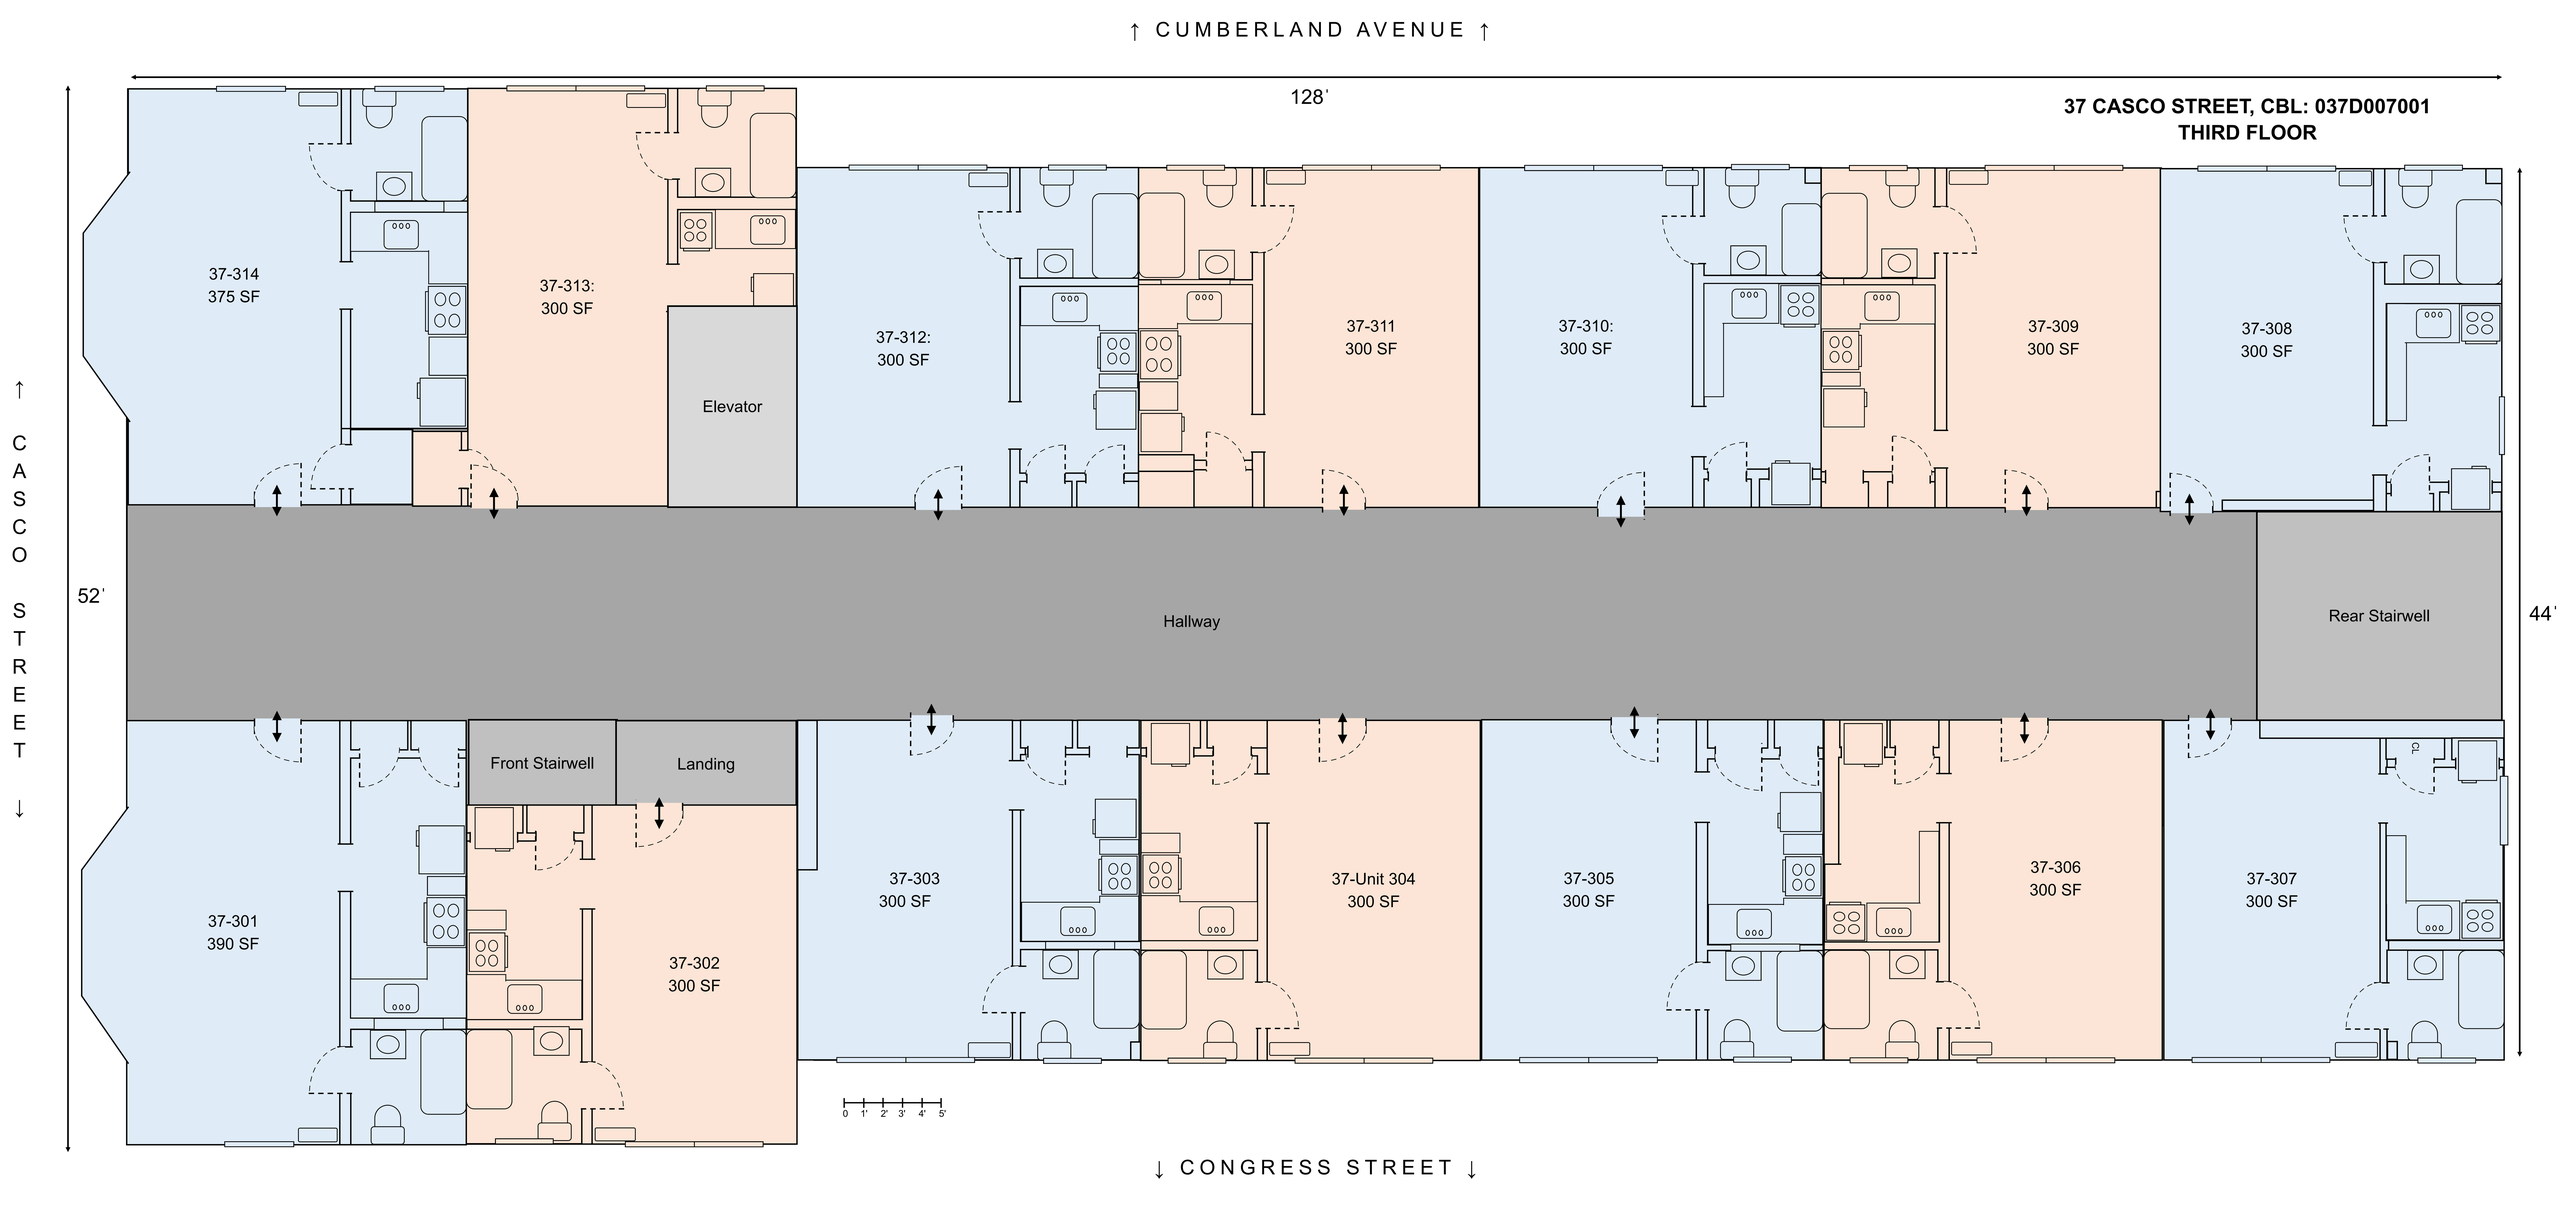
↑ CUMBERLAND AVENUE ↑
128'
37 CASCO STREET, CBL: 037D007001
THIRD FLOOR
↑ CASCO STREET ↓
52'
44'
37-314
375 SF
37-313:
300 SF
Elevator
37-312:
300 SF
37-311
300 SF
37-310:
300 SF
37-309
300 SF
37-308
300 SF
Hallway
Rear Stairwell
Front Stairwell
Landing
37-301
390 SF
37-302
300 SF
37-303
300 SF
37-Unit 304
300 SF
37-305
300 SF
37-306
300 SF
37-307
300 SF
0 1' 2' 3' 4' 5'
↓ CONGRESS STREET ↓

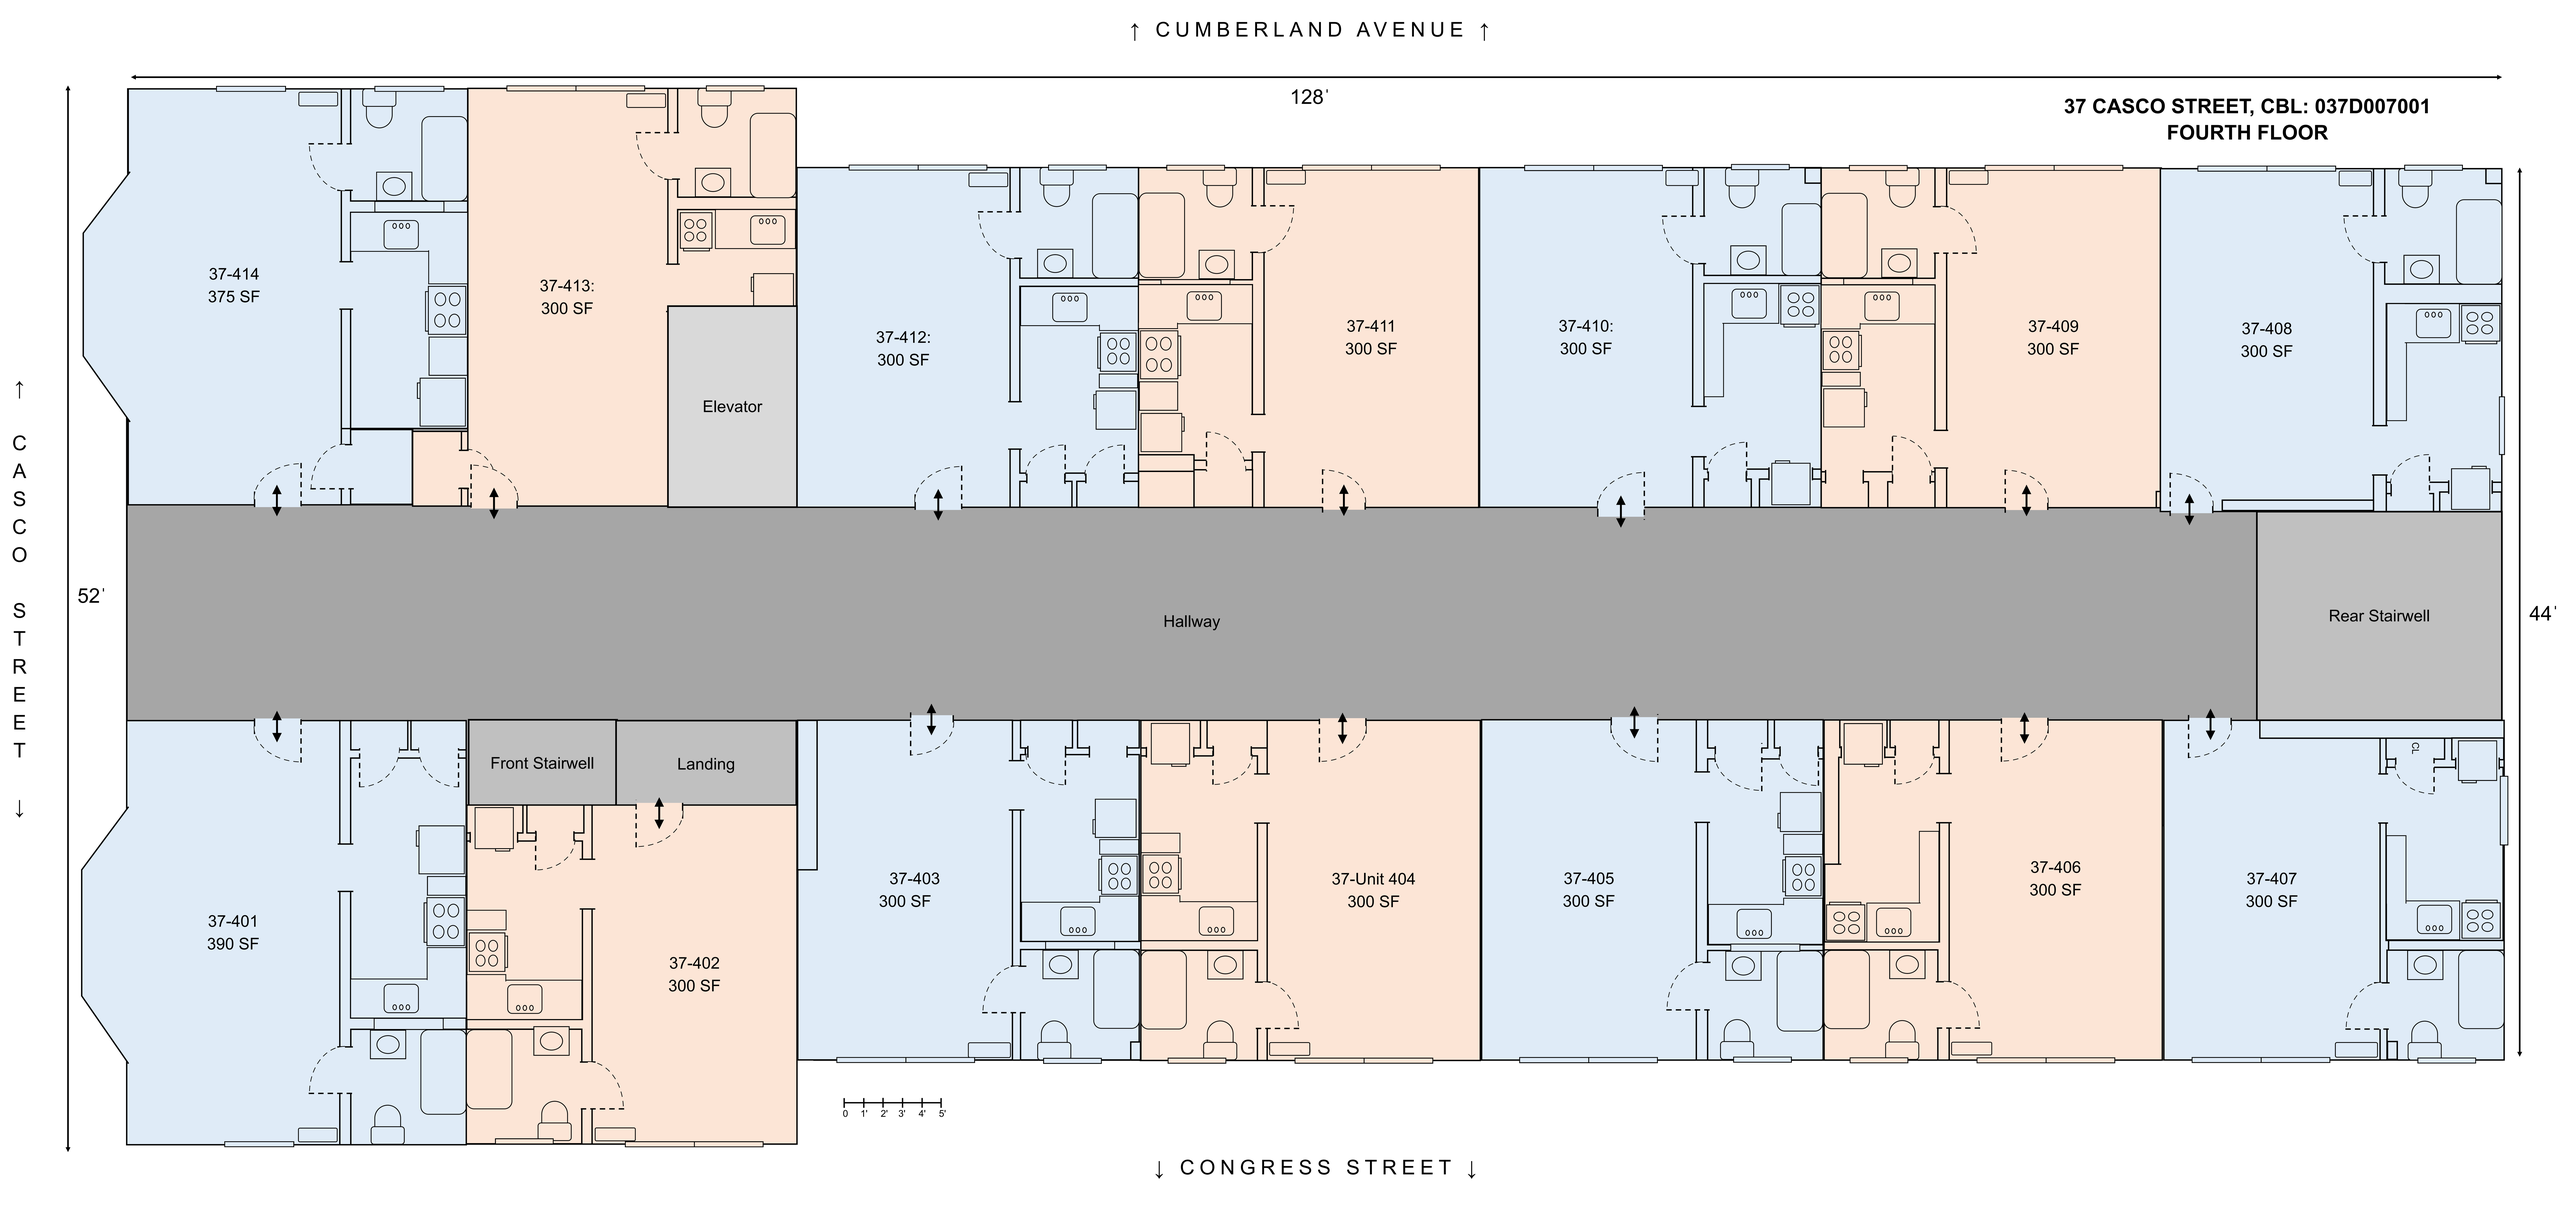
↑ CUMBERLAND AVENUE ↑
128'
37 CASCO STREET, CBL: 037D007001
FOURTH FLOOR
↑ CASCO STREET ↓
52'
44'
37-414
375 SF
37-413:
300 SF
Elevator
37-412:
300 SF
37-411
300 SF
37-410:
300 SF
37-409
300 SF
37-408
300 SF
Hallway
Rear Stairwell
Front Stairwell
Landing
37-401
390 SF
37-402
300 SF
37-403
300 SF
37-Unit 404
300 SF
37-405
300 SF
37-406
300 SF
37-407
300 SF
0 1' 2' 3' 4' 5'
↓ CONGRESS STREET ↓

↑ CUMBERLAND AVENUE ↑

128'

37 CASCO STREET, CBL: 037D007001
FIFTH FLOOR

↑ CASCO STREET ↓

52'

44'

37-514
375 SF

37-513:
300 SF

Elevator

37-512:
300 SF

37-511
300 SF

37-510:
300 SF

37-509
300 SF

37-508
300 SF

Hallway

Rear Stairwell

Front Stairwell

Landing

37-501
390 SF

37-502
300 SF

37-503
300 SF

37-Unit 504
300 SF

37-505
300 SF

37-506
300 SF

37-507
300 SF

0 1' 2' 3' 4' 5'

↓ CONGRESS STREET ↓

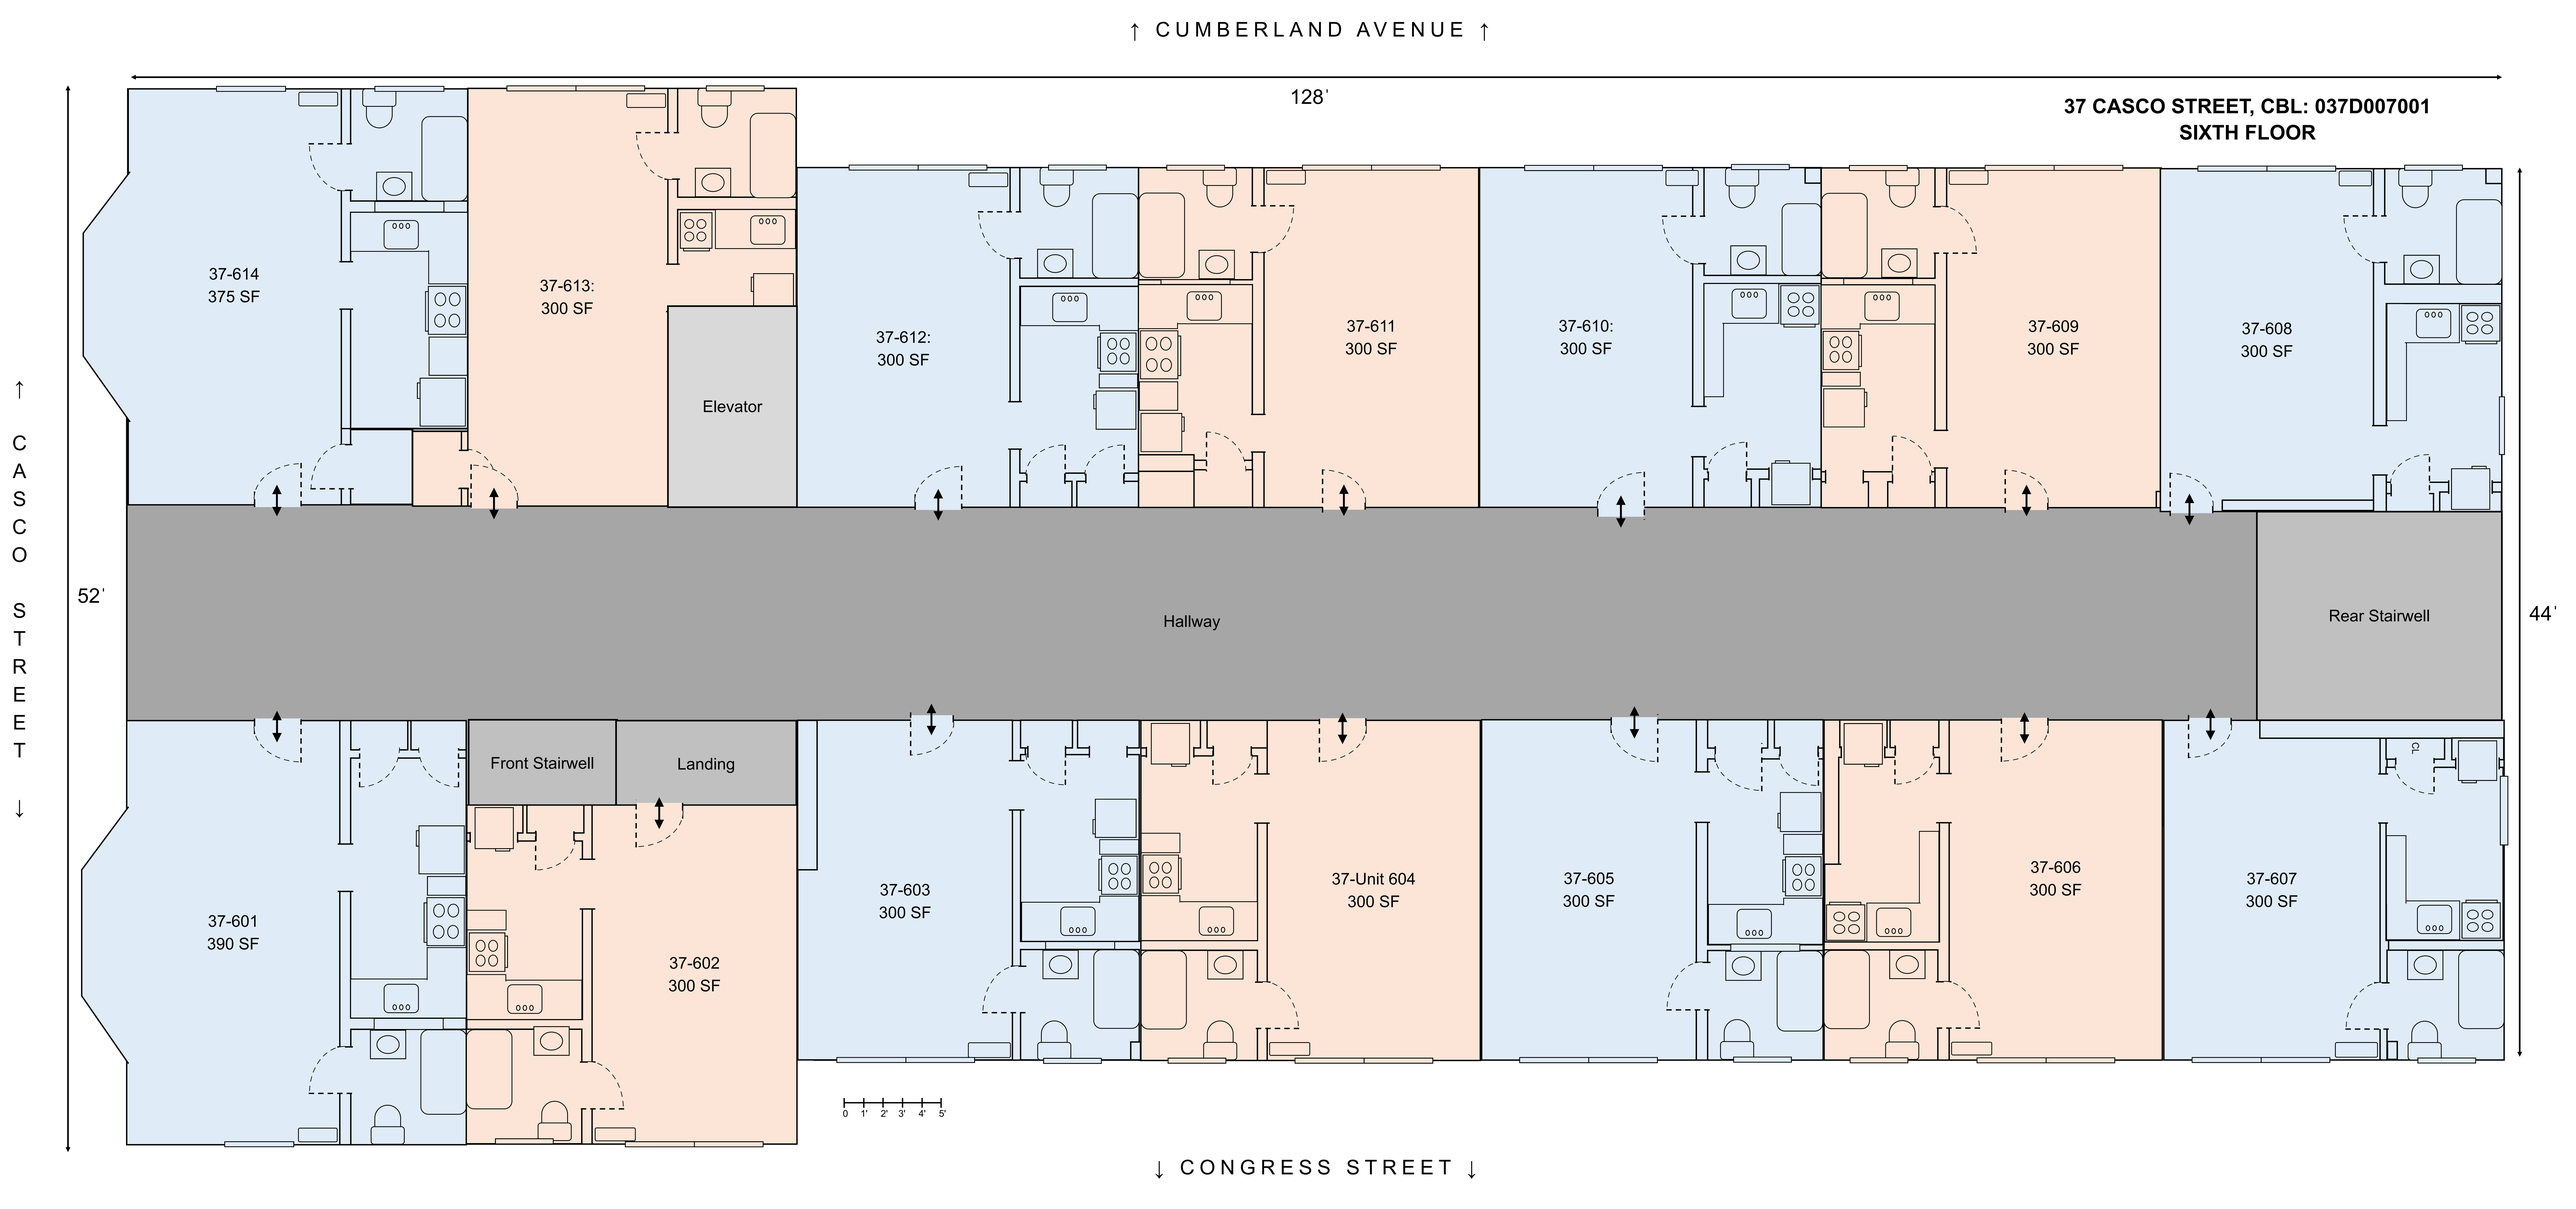
↑ CUMBERLAND AVENUE ↑
128'
37 CASCO STREET, CBL: 037D007001
SIXTH FLOOR
↑ CASCO STREET ↓
52'
44'
37-614
375 SF
37-613:
300 SF
Elevator
37-612:
300 SF
37-611
300 SF
37-610:
300 SF
37-609
300 SF
37-608
300 SF
Hallway
Rear Stairwell
Front Stairwell
Landing
37-601
390 SF
37-602
300 SF
37-603
300 SF
37-Unit 604
300 SF
37-605
300 SF
37-606
300 SF
37-607
300 SF
0 1' 2' 3' 4' 5'
↓ CONGRESS STREET ↓