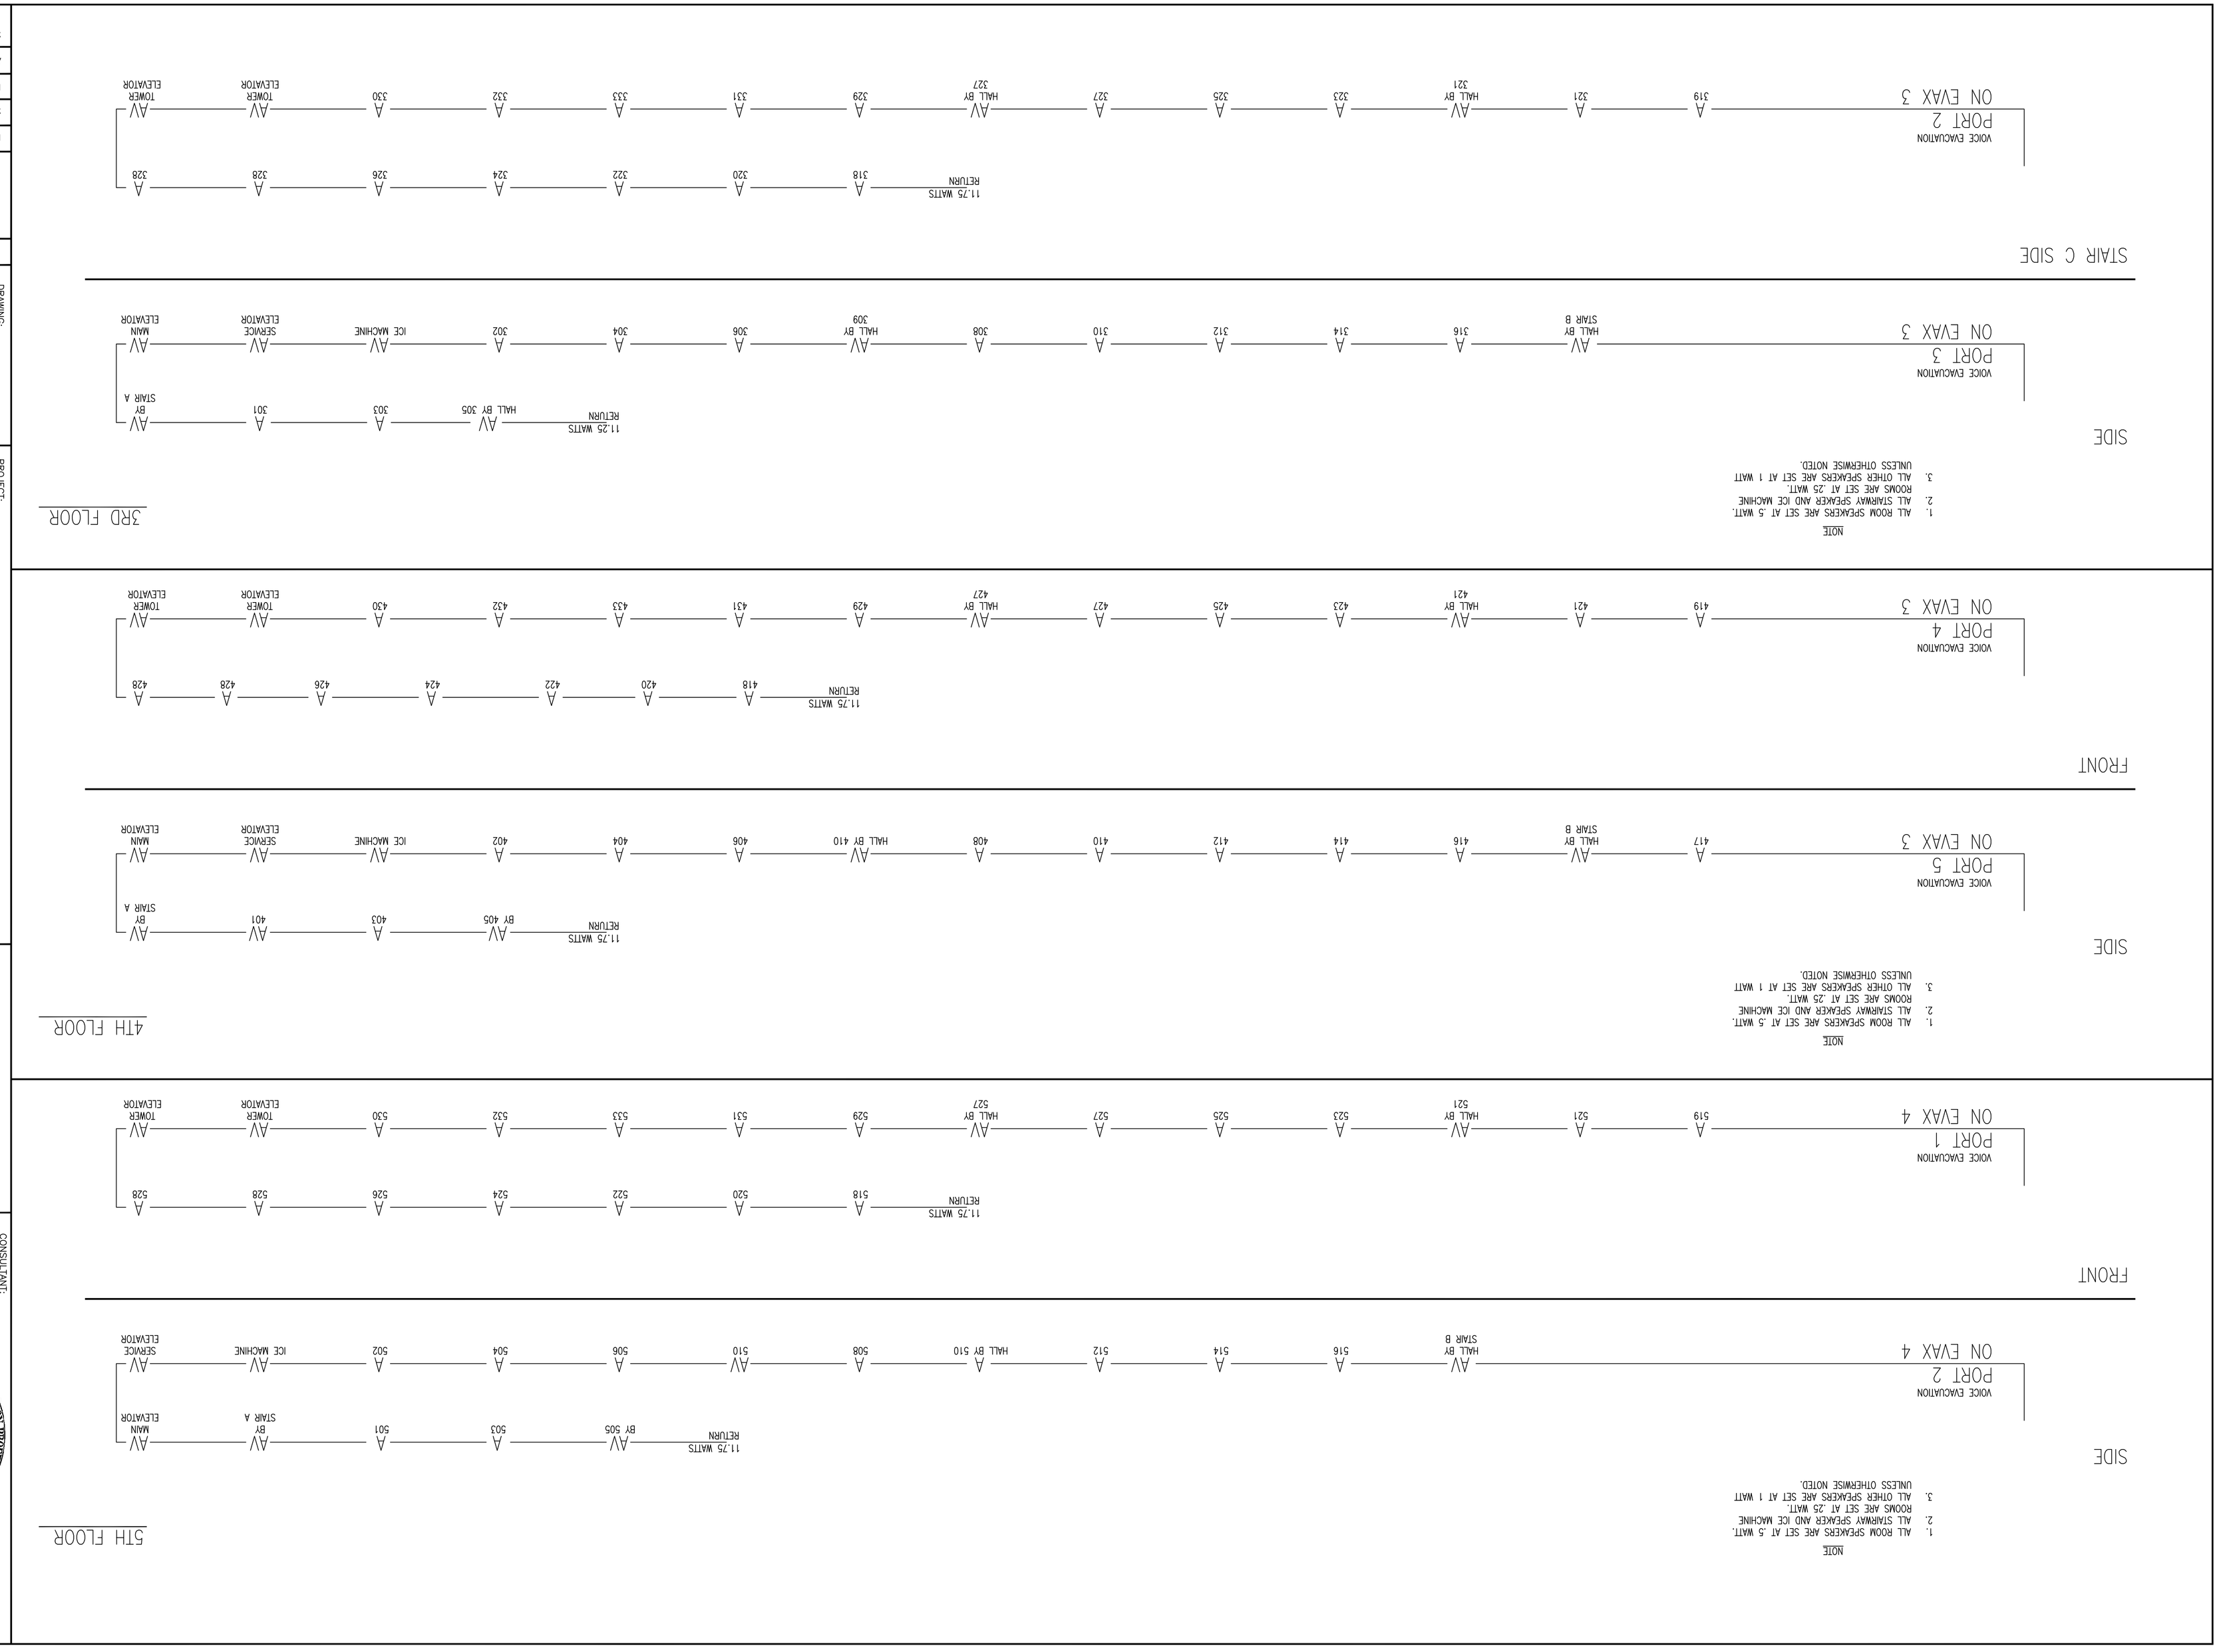

CONSULTANT:

PROTECTION PROFESSIONALS
ALARM SYSTEMS

FIRE - SECURITY - ACCESS - CCTV

Phone: (207) 775-5755
Fax: (207) 781-2064

325 US ROUTE ONE
FALMOUTH, ME 04105

PROJECT:

Eastland Hotel

Portland, ME

DRAWING:

RISERS

REVISIONS

DATE: 10/02/12

SCALE: NTS

DRAWN BY: RJH

APPROVED BY: –

SHEET: 5