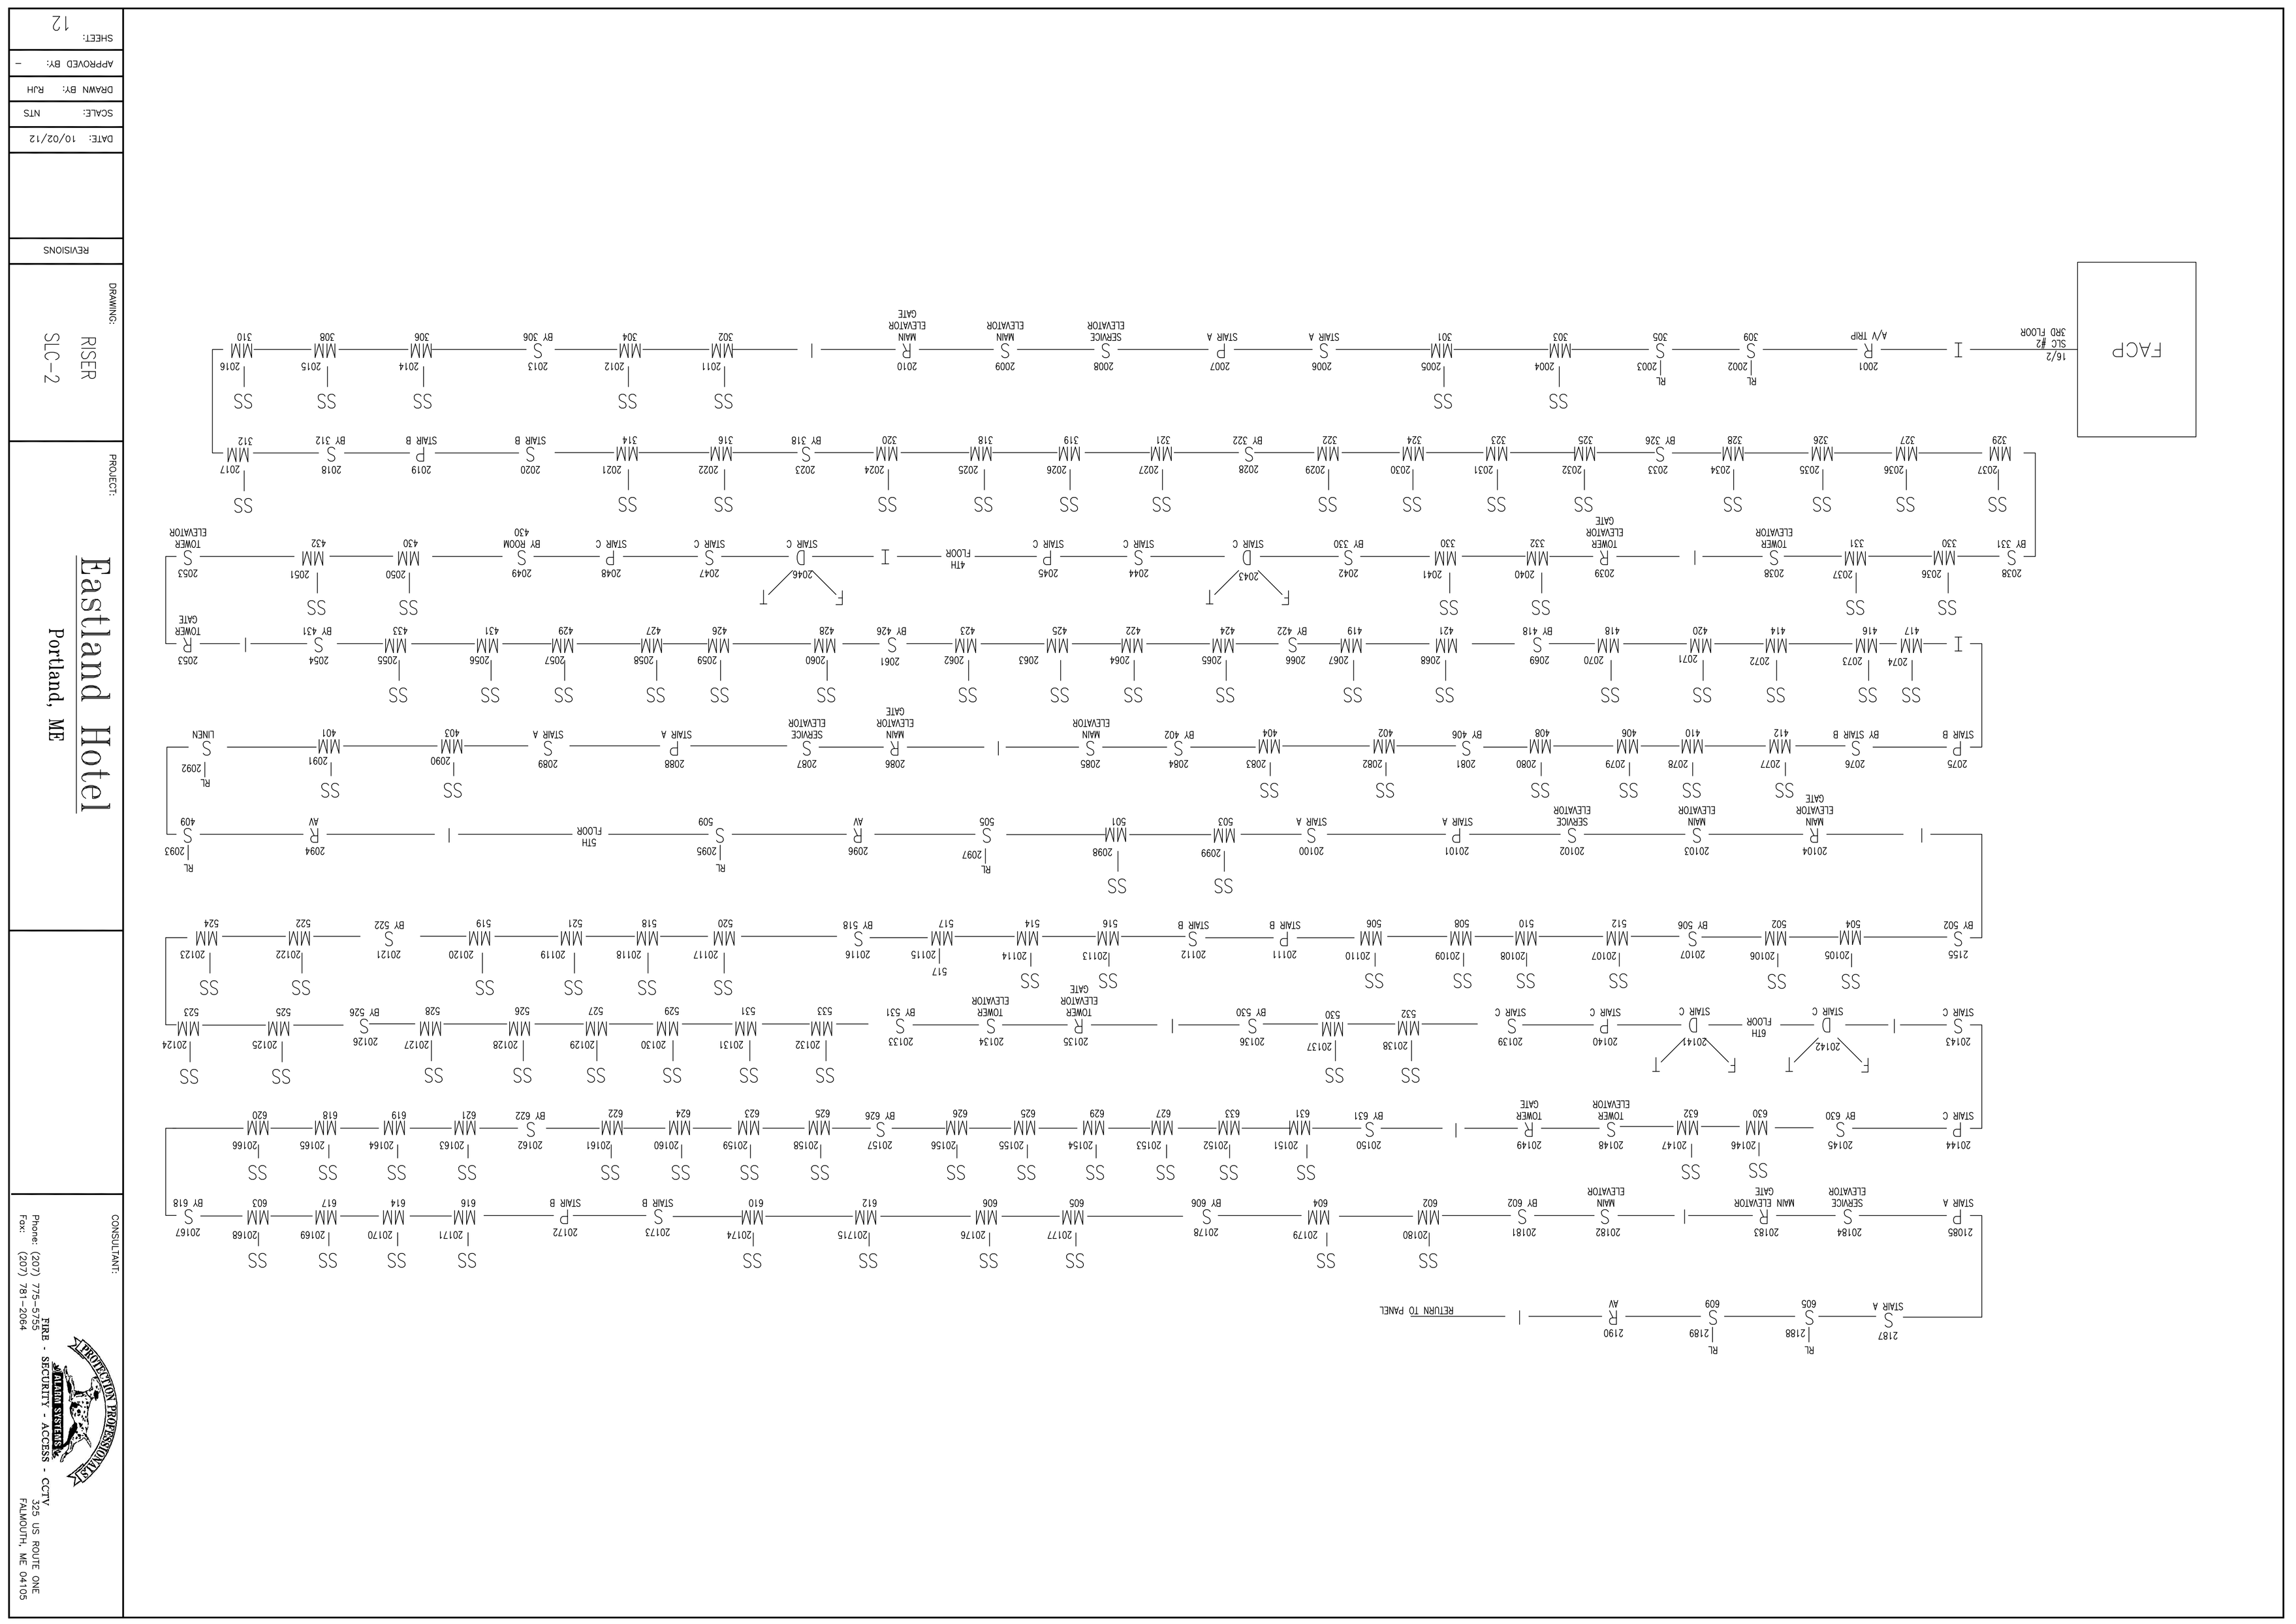

PROJECT:

Eastland Hotel

Portland, ME

DRAWING:

RISER

SLC-2

REVISIONS

DATE: 10/02/12

SCALE: NTS

DRAWN BY: RJH

APPROVED BY: –

SHEET: 12

CONSULTANT:

FIRE - SECURITY - ACCESS - CCTV

325 US ROUTE ONE

FALMOUTH, ME 04105

Phone: (207) 775-5755

Fax: (207) 781-2064