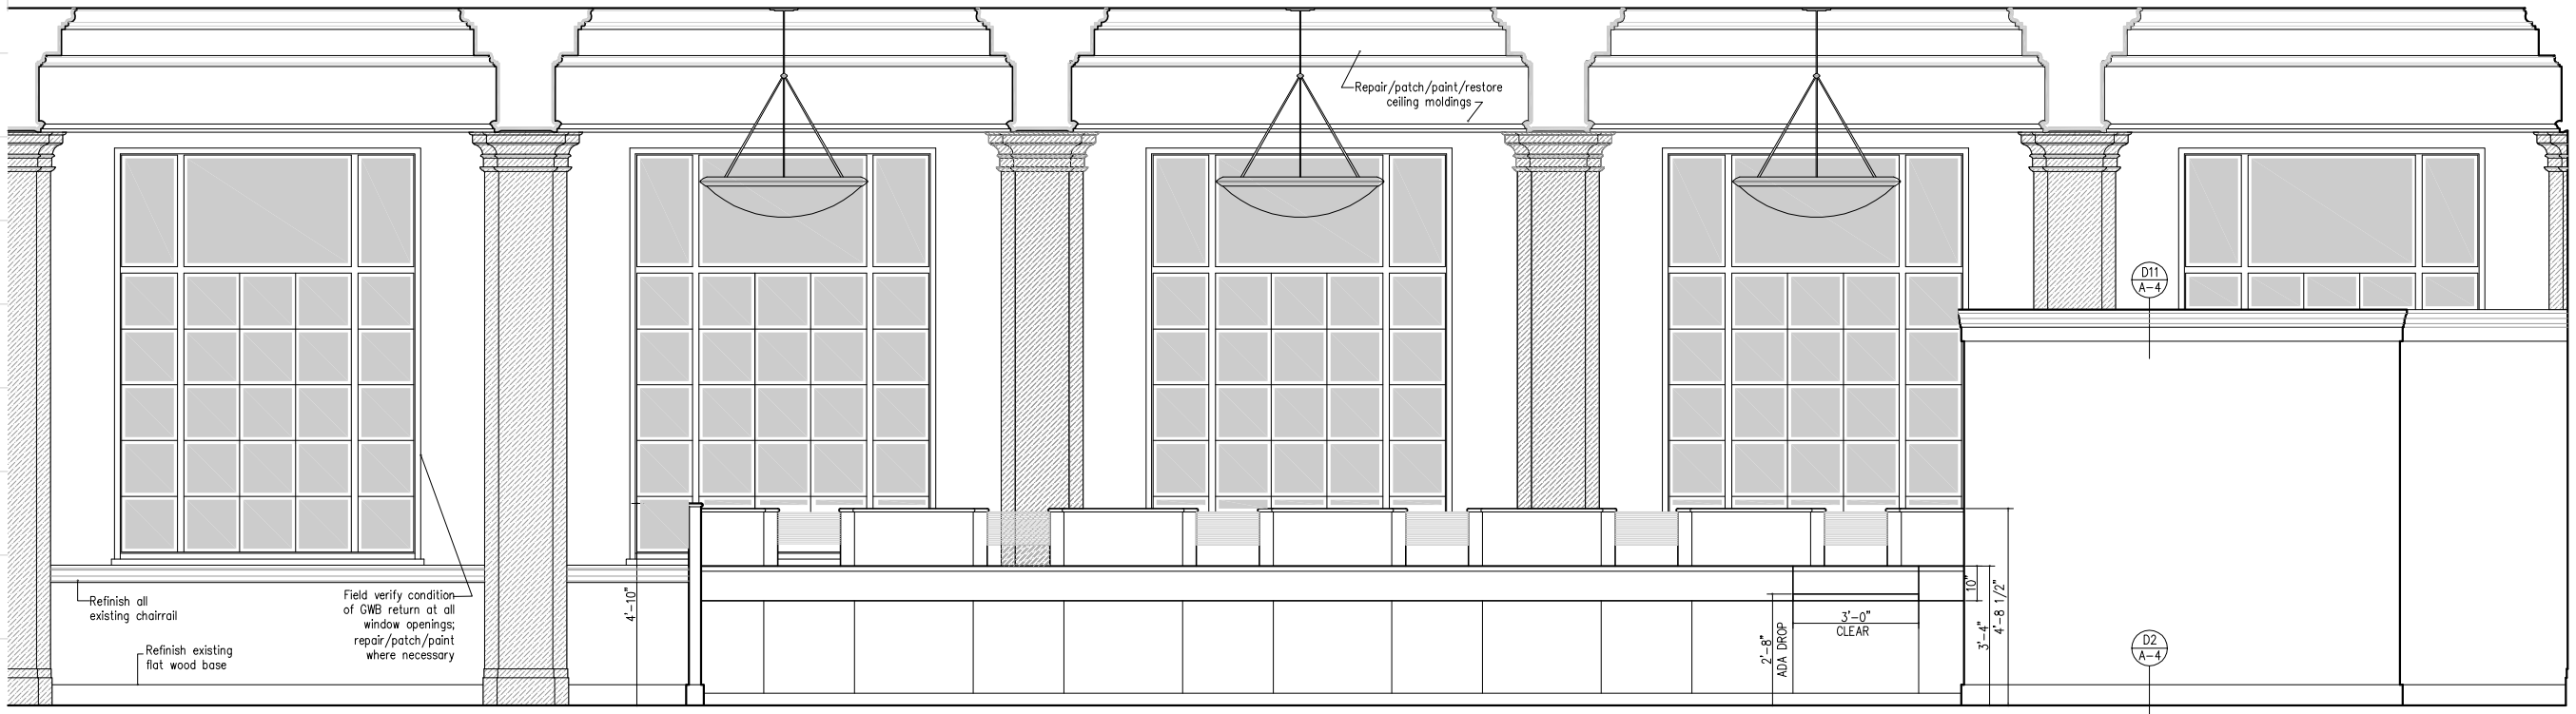

S 110 **Lobby**

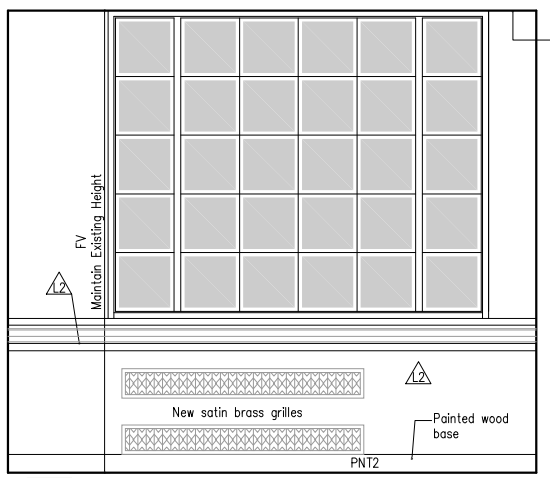

S 104 **Safety Deposit**

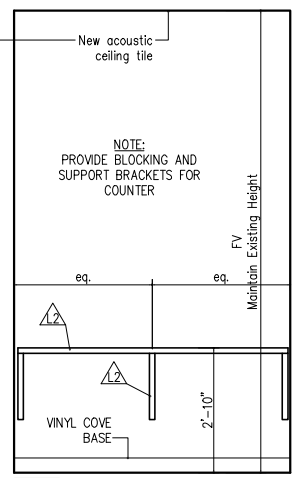

W 105 **Coupon Booth**

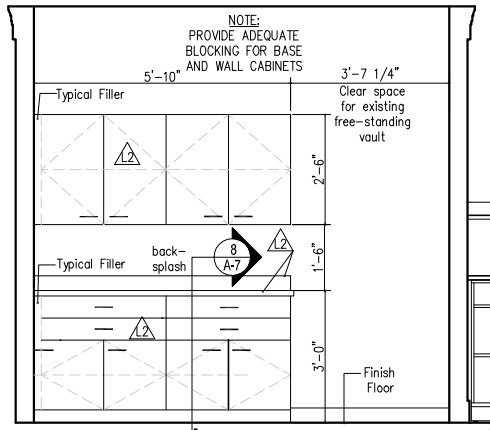

N 103 **Work Area**

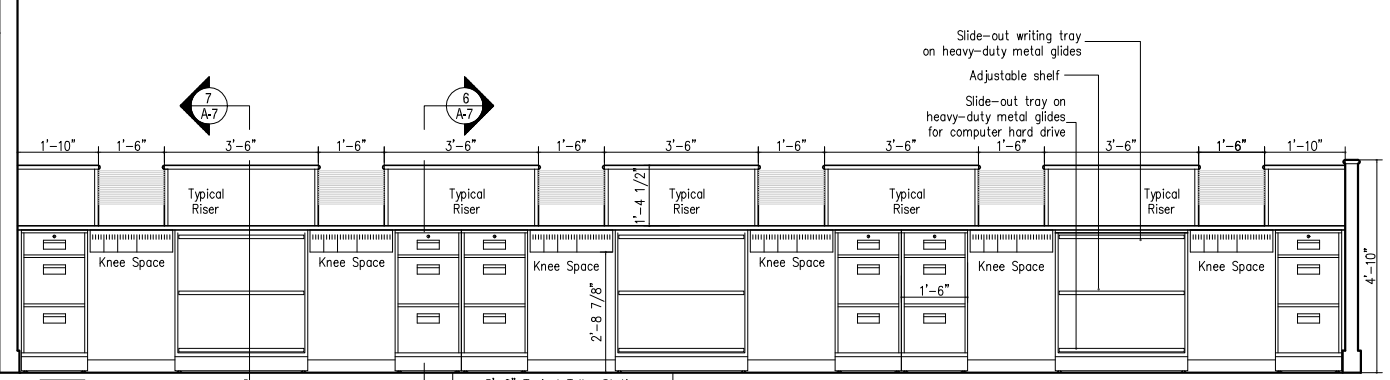

N 102 **Teller LIne**

MILLWORK DETAILS

Scale: 3" = 1'-0"

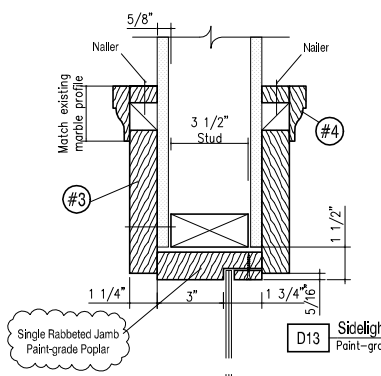

D13 **Sidelight Header** Paint-grade poplar

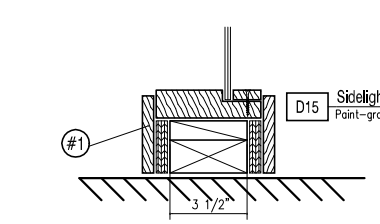

D15 **Sidelight Sill** Paint-grade poplar

D14 **Muntin Profile** Paint-grade poplar

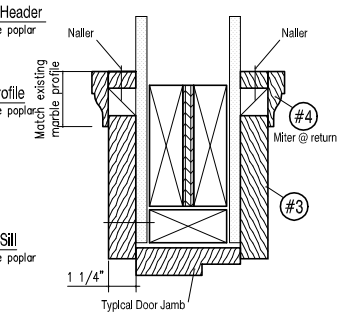

D16 **Door Header** Paint-grade poplar

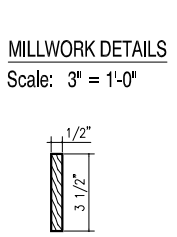

D1 **Wood Trim** Paint-grade Poplar

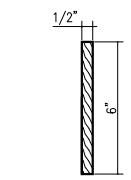

D2 **Painted Wood Base** Paint-grade Poplar

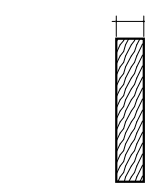

D3 **Wood Trim** Paint-grade Poplar

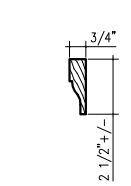

D4 **Wood Trim** Match Existing Marble Profile Finish & Wood Specie Varies

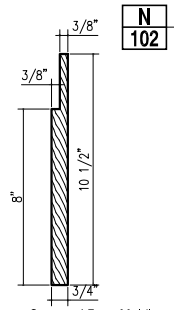

D5 **Column Surround Base Molding** Stain-grade Hardwood Match Specie of Existing Shelf Bracket

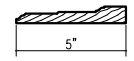

D6 **Typ. Casing Profile** Paint-grade Poplar Match Existing Trim Profile

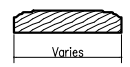

D7 **Trim Profile** Paint-grade Poplar

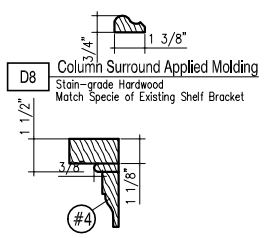

D8 **Column Surround Applied Molding** Stain-grade Hardwood Match Specie of Existing Shelf Bracket

D9 **Column Surround Molding** Stain-grade Hardwood Match Specie Of Existing Shelf Bracket

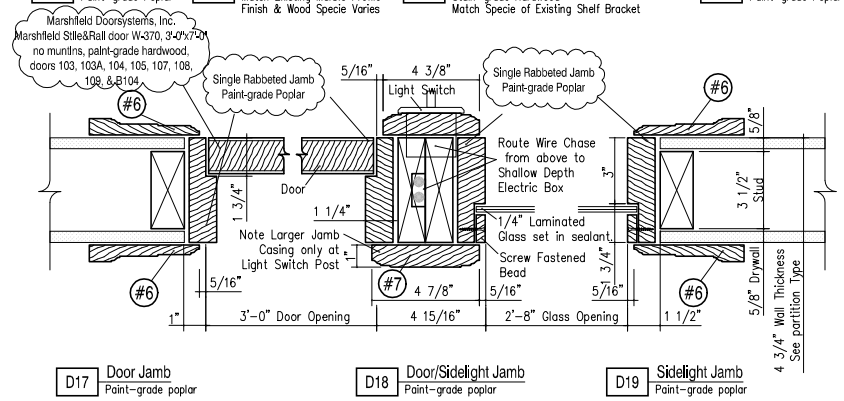

D17 **Door Jamb** Paint-grade poplar

D18 **Door/Sidelight Jamb** Paint-grade poplar

D19 **Sidelight Jamb** Paint-grade poplar

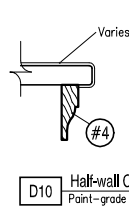

D10 **Half-wall Cap Molding** Paint-grade Poplar

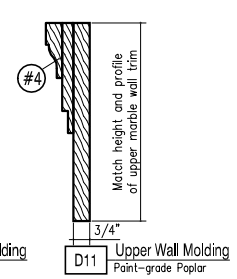

D11 **Upper Wall Molding** Paint-grade Poplar

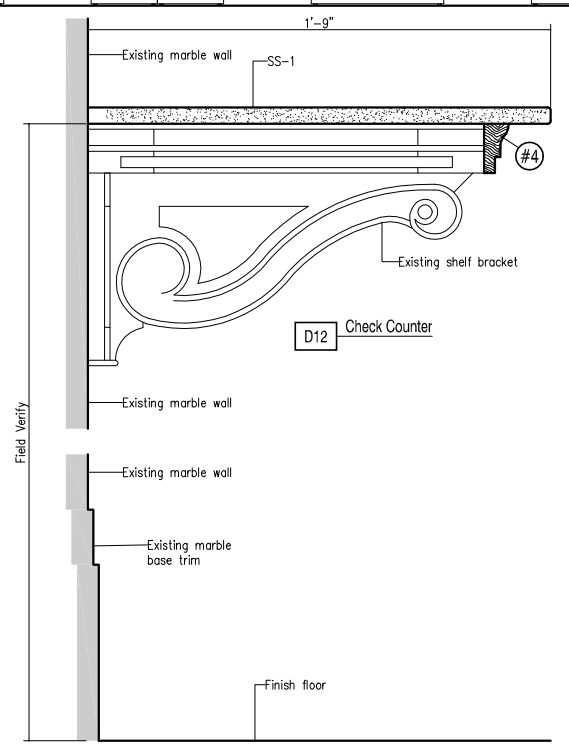

D12 **Check Counter**

THERIAULT/ LANDMANN
ASSOCIATES
118 Congress St. Portland, ME 04101
TLA
Tel: (207) 842-2300
Fax: (207) 842-2371
1 (800) 292-2363

revision # / date	drawn by:
Revised Design	JB
date: 9-26-2005	

1/2" = 1'-0"

Construction Set

Peoples Heritage Bank
477 Congress Street, Portland, Maine

Interior Elevations

A-4
sheet number

sheet#:
project no.