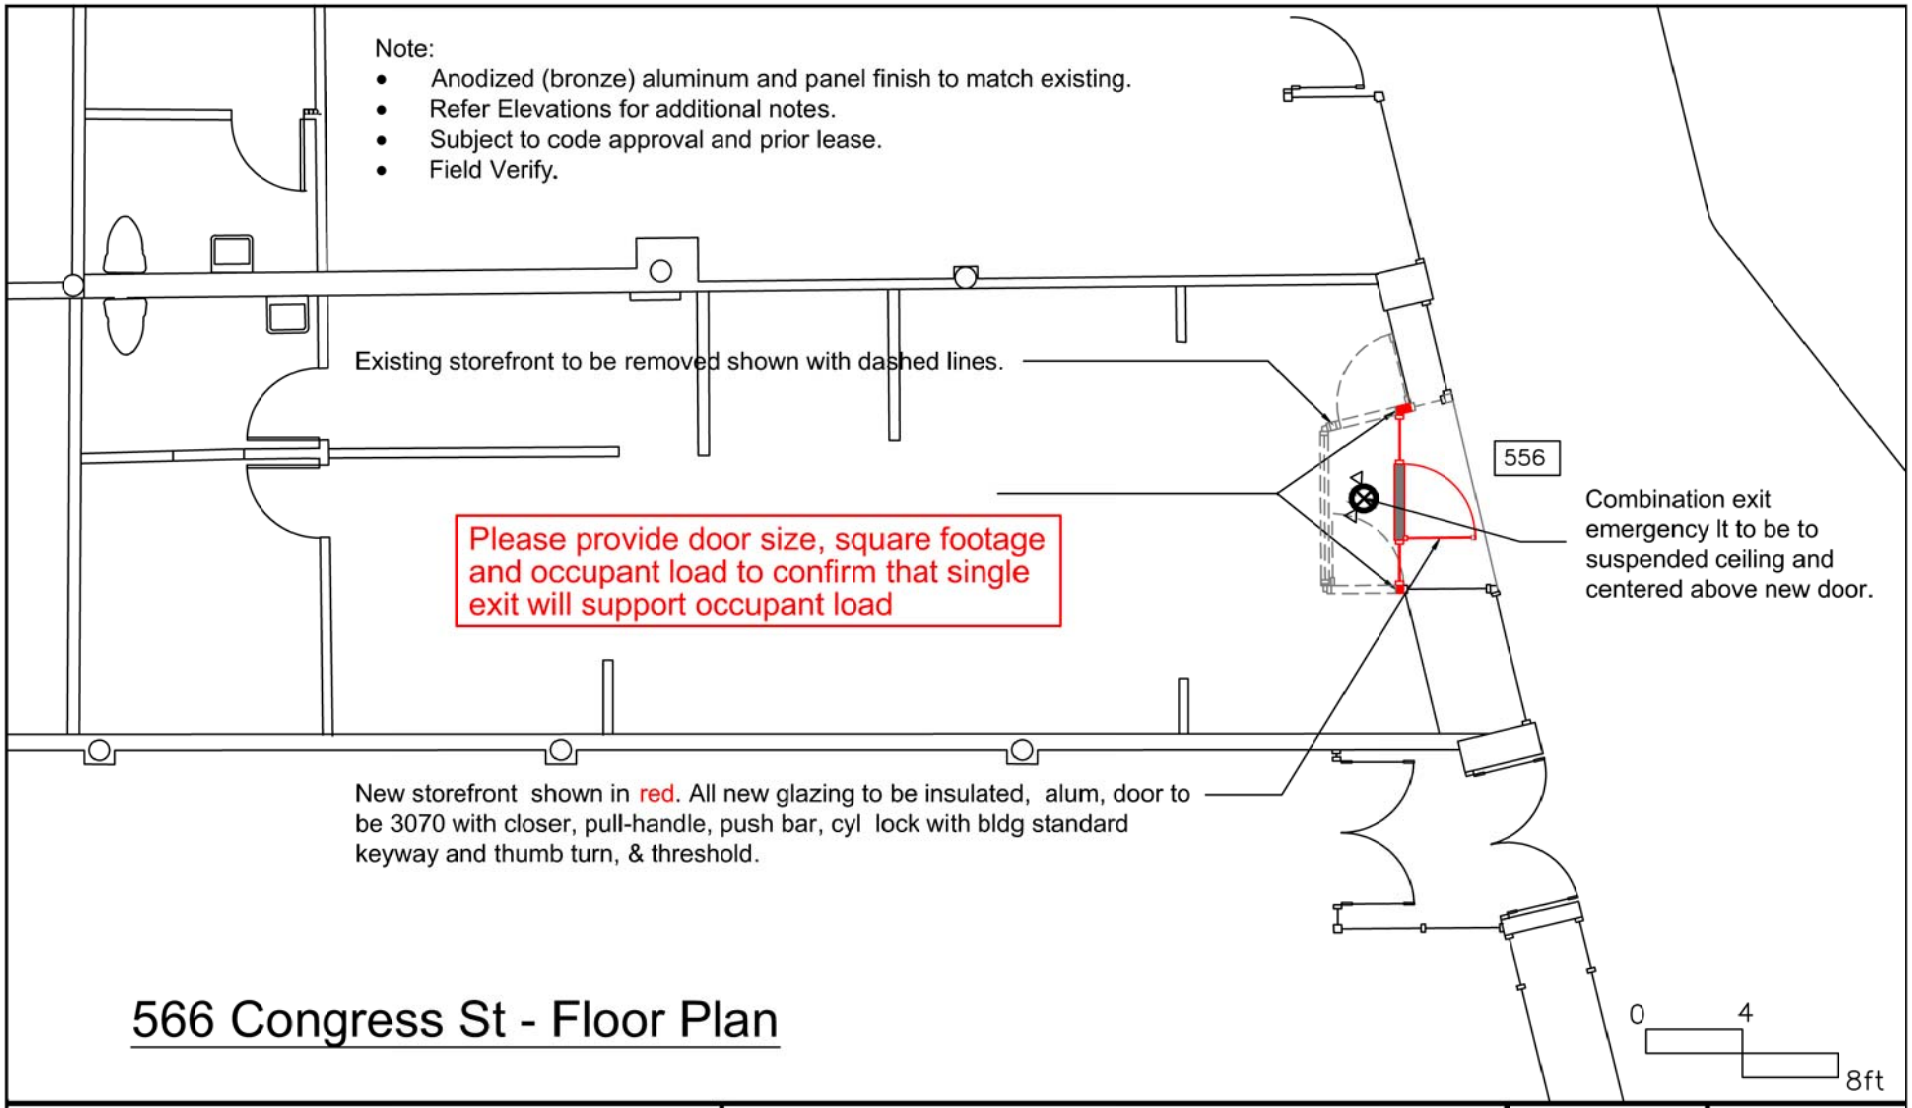

566 Congress St - Floor Plan

Terbax Realty PO Box 7525 Portland, ME 04112	Storefront Renovation 556 Congress Street	Revisions:	A-1 5/15/17