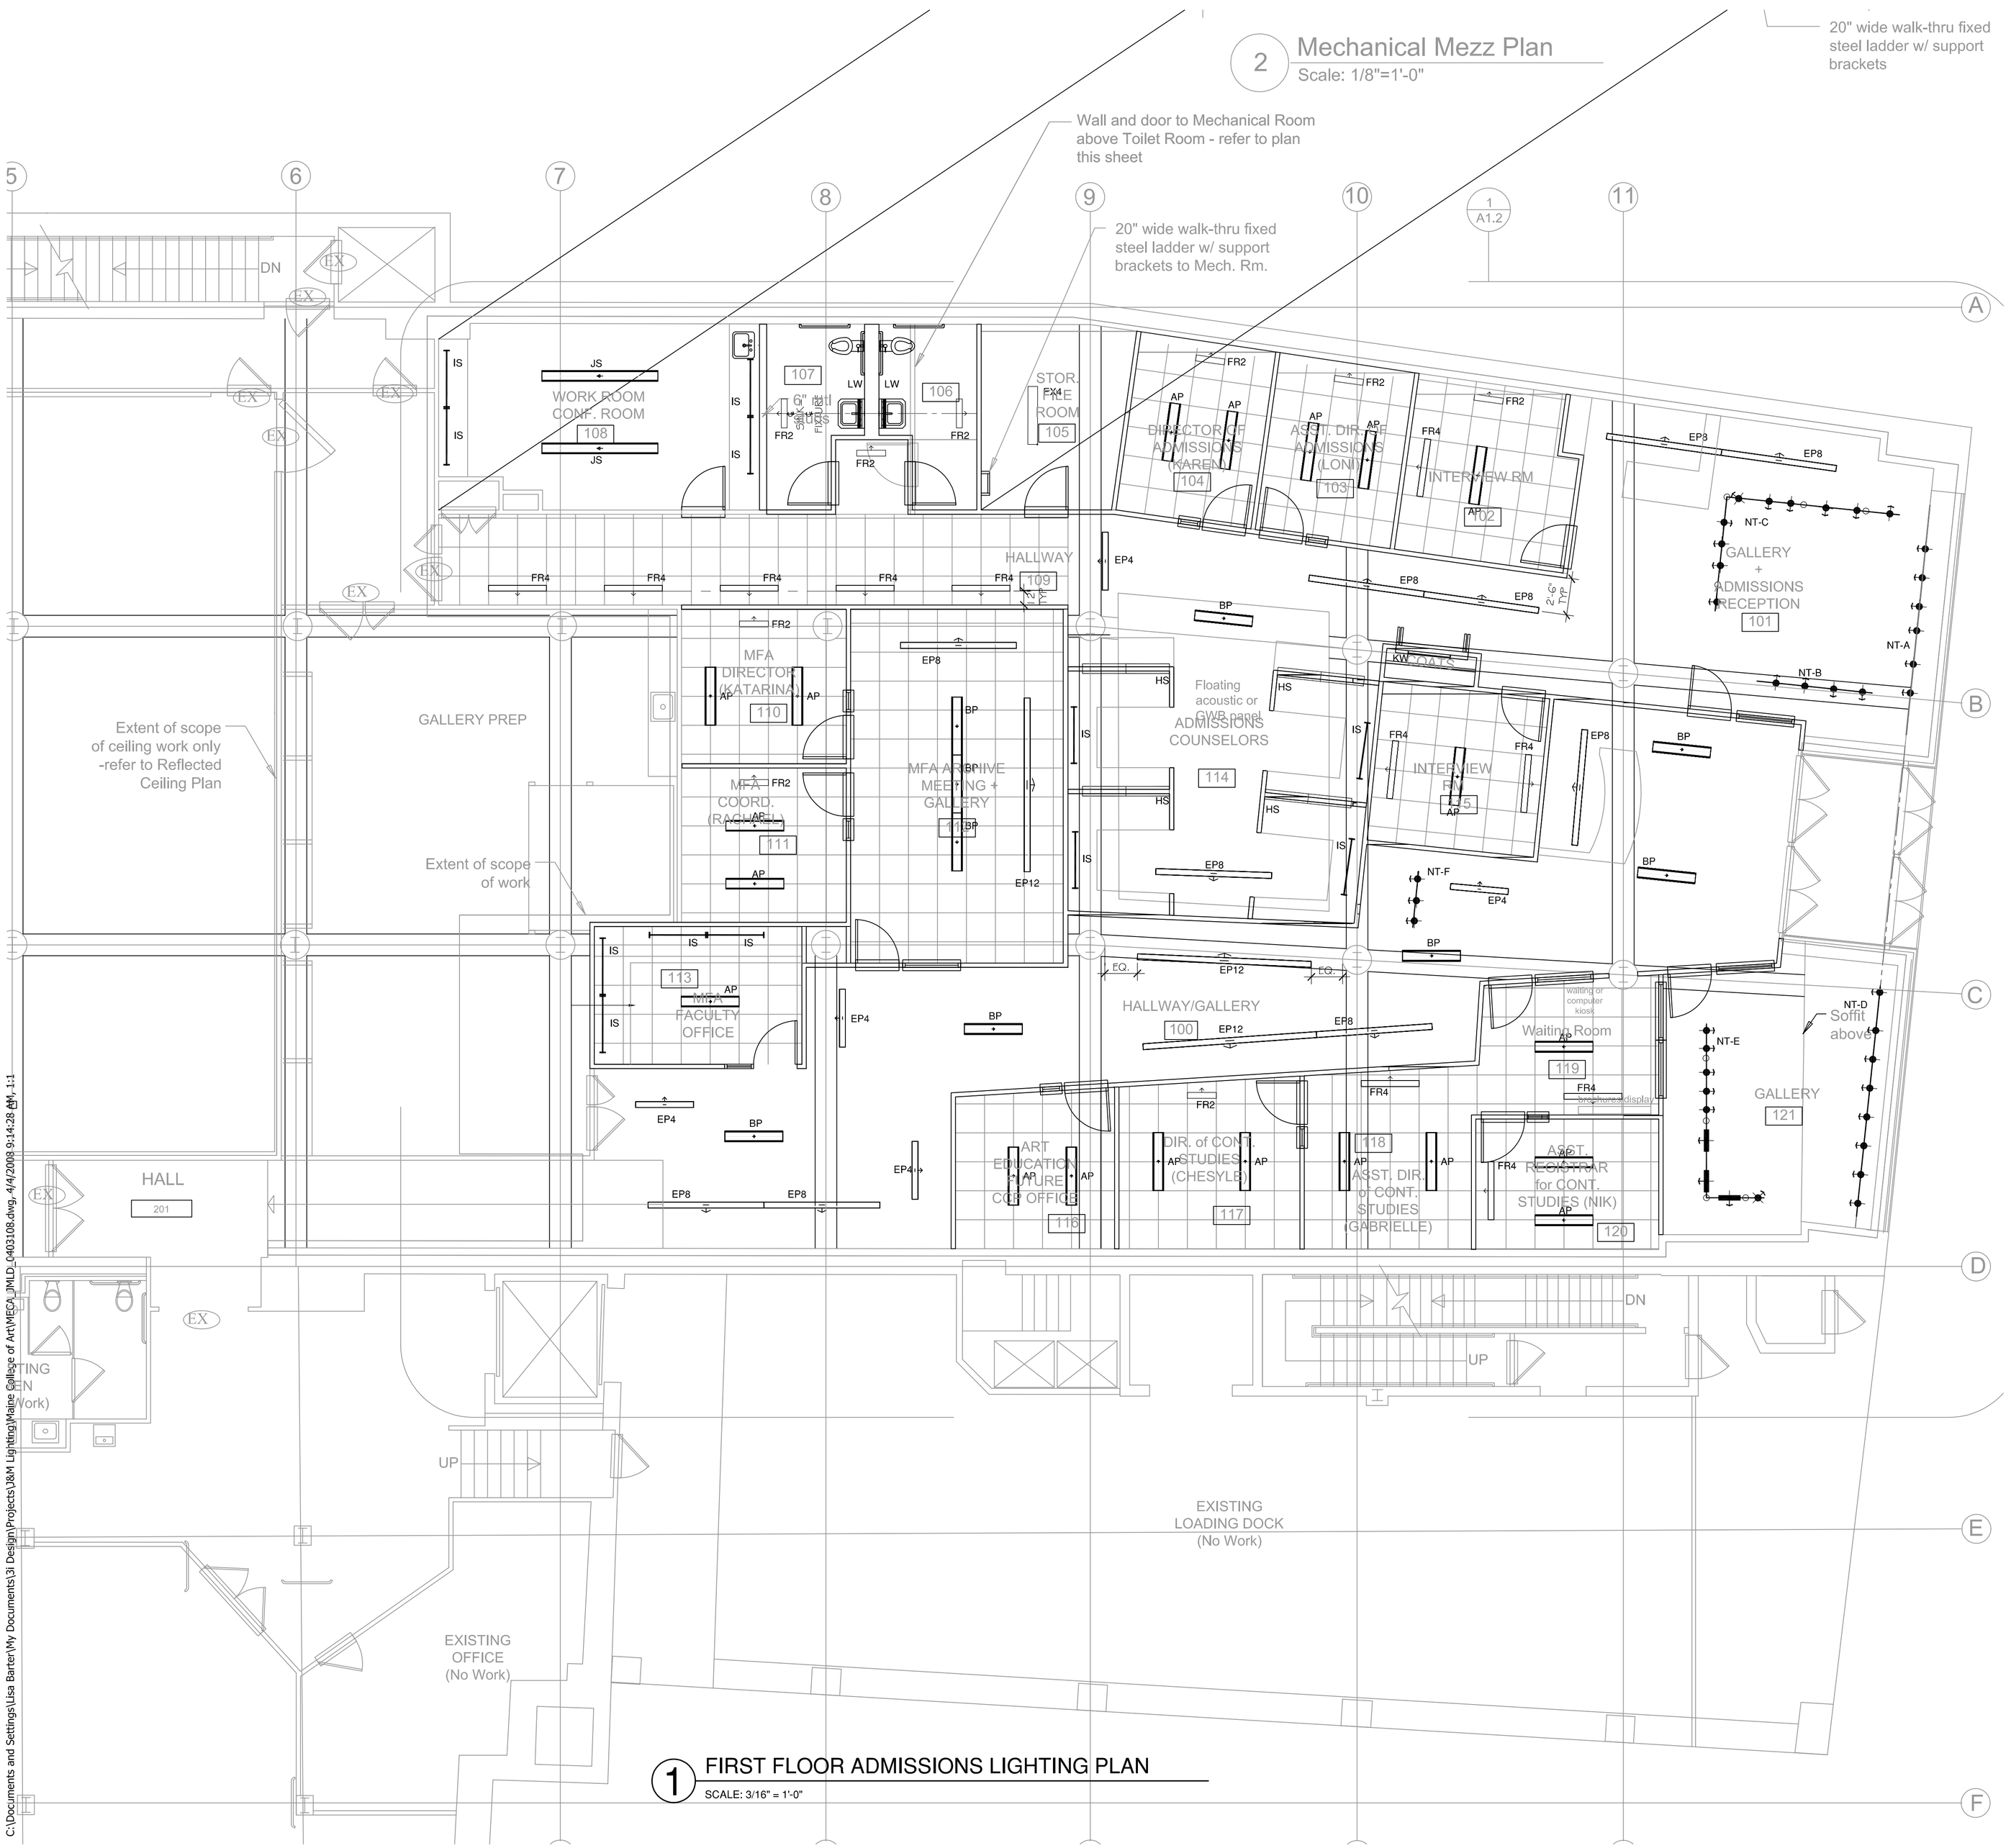

1 FIRST FLOOR ADMISSIONS LIGHTING PLAN
SCALE: 3/16" = 1'-0"

LEGEND

TYPE	SYMBOL	DESCRIPTION
AP		SUSPENDED DIRECT/INDIRECT FLUORESCENT (OFFICES).
BP		SUSPENDED DIRECT/INDIRECT FLUORESCENT (FIRST FLOOR OPEN CEILING).
CP		SUSPENDED DIRECT/INDIRECT FLUORESCENT (CLASSROOMS)
DP4		SUSPENDED DIRECT/INDIRECT FLUORESCENT (2ND FLOOR)
DP8		SUSPENDED DIRECT/INDIRECT FLUORESCENT (2ND FLOOR)
EP4		4' SUSPENDED FLUORESCENT WALL WASHER, HEIGHT = 9'
EP8		8' SUSPENDED FLUORESCENT WALL WASHER, HEIGHT = 9'
EP12		12' SUSPENDED FLUORESCENT WALL WASHER, HEIGHT = 9'
FR2		2' RECESSED FLUORESCENT WALL WASHER
FR4		4' RECESSED FLUORESCENT WALL WASHER
HS		STEM-MOUNT FLUORESCENT INDIRECT
IS		FLUORESCENT UNDERCABINET
JS		SURFACE MOUNT FLUORESCENT DIRECT/INDIRECT
KW		FLUORESCENT WALL BRACKET FOR CLOSET
LW		FLUORESCENT WALL BRACKET
NT		TRACK HEAD
EX4 EX8		REUSED FLUORESCENT UTILITY FIXTURE

C:\Documents and Settings\Lisa Barter\My Documents\3i Design\Projects\J&M Lighting\Maine College of Art\MECA_JMLD_0403108.dwg, 4/4/2008 9:14:28 AM, 1:1