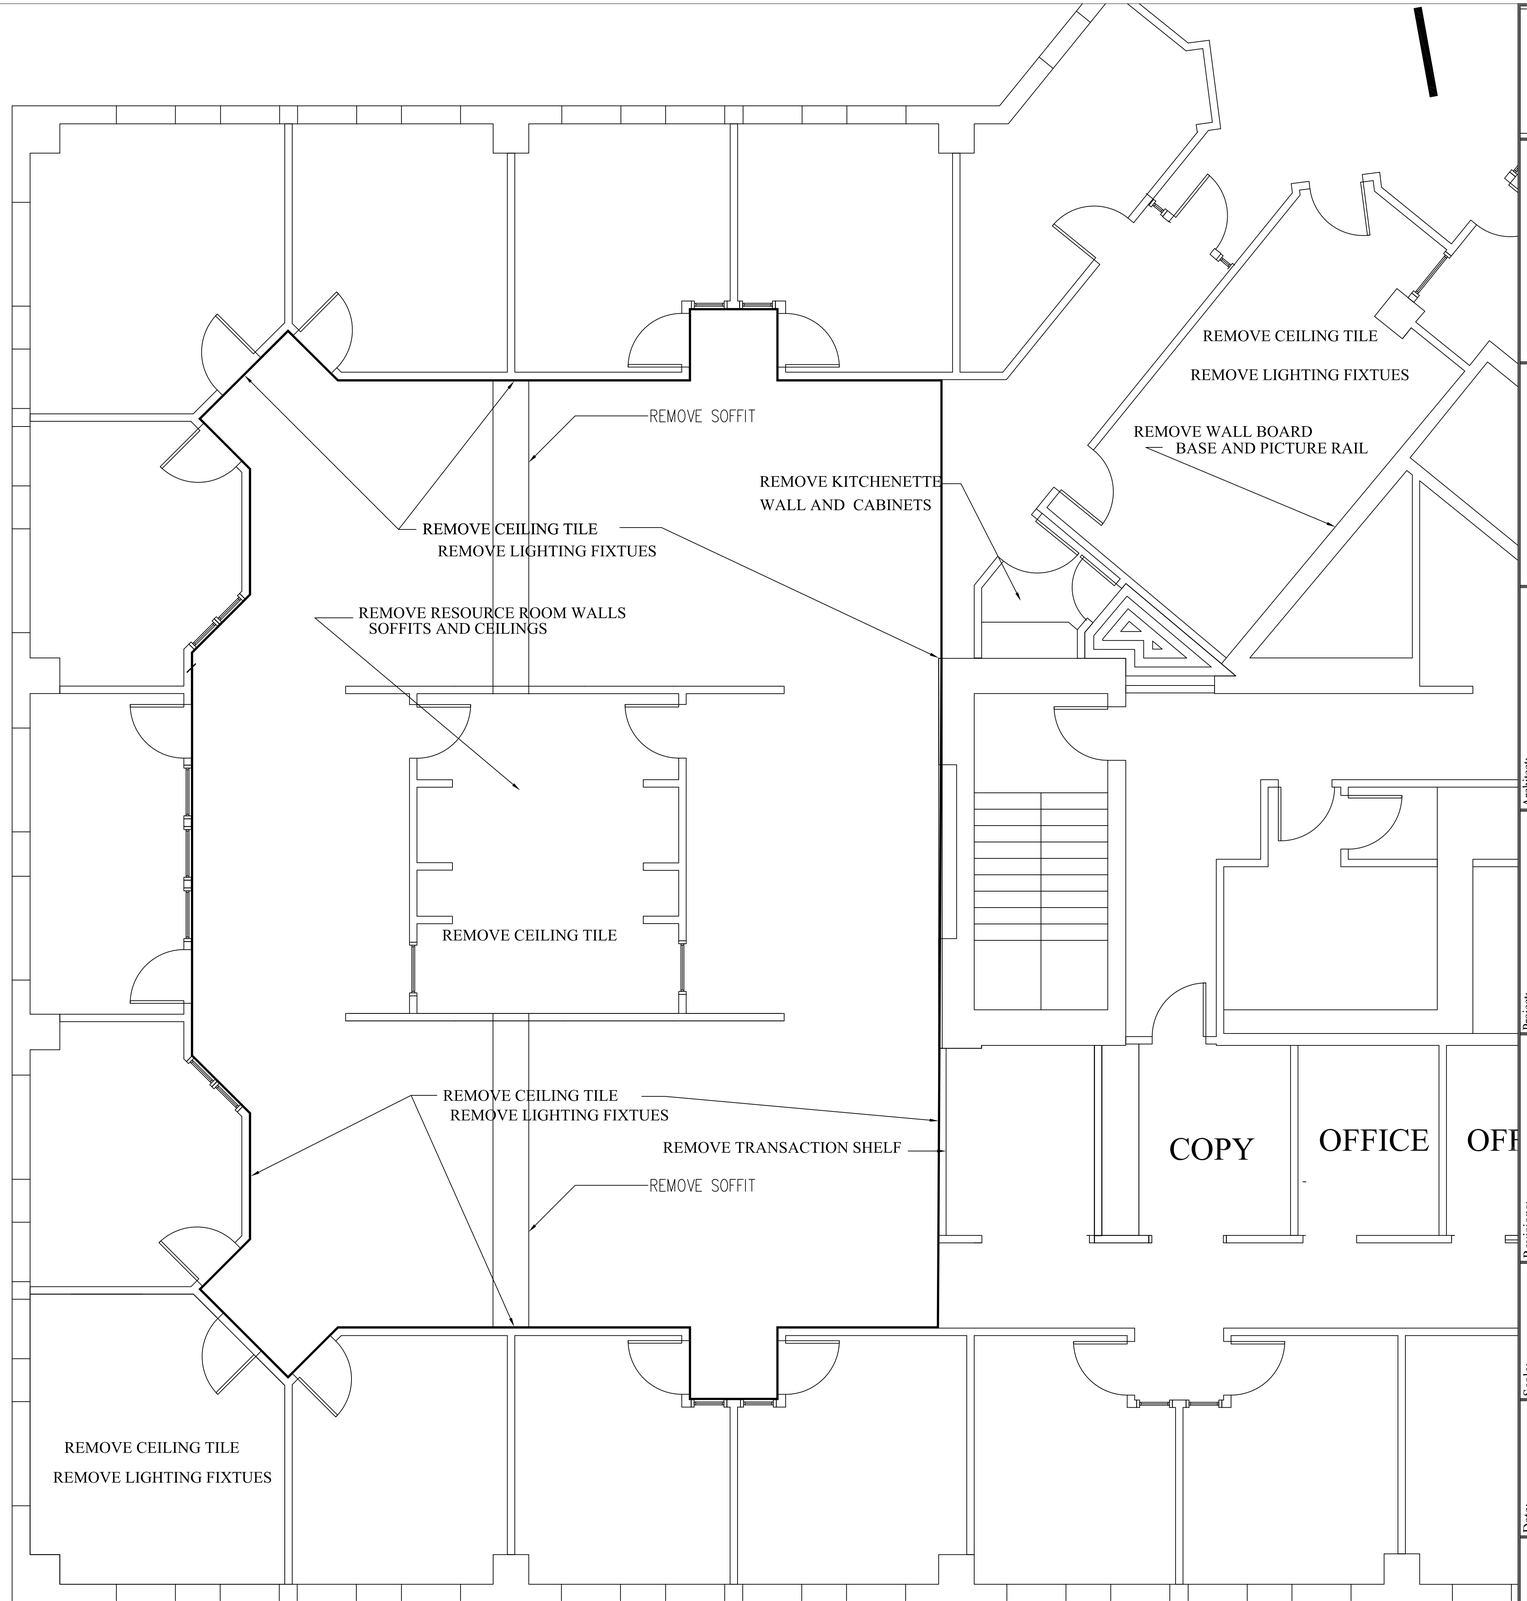

REGISTERED ARCHITECT
WILLIAM KENNETH HOPKINS
No. 1050
STATE OF MAINE

M Designs
Portland, Maine
207-233-5517 CELL
MDESIGNS@MAINE.RR.COM

Architect:
ARCHETYPE architects
48 Union Wharf Portland, Maine 04101
(207) 772-6022 Fax (207) 772-4056

Project:
H M PAYSON
ONE PORTLAND SQUARE
PORTLAND, MAINE

Revisions:

Scale: 1/4" = 1'-0"

Date: MAY 5. 2015

PHASE ONE - 1,2,7,4B
DEMO PLAN

I-0